


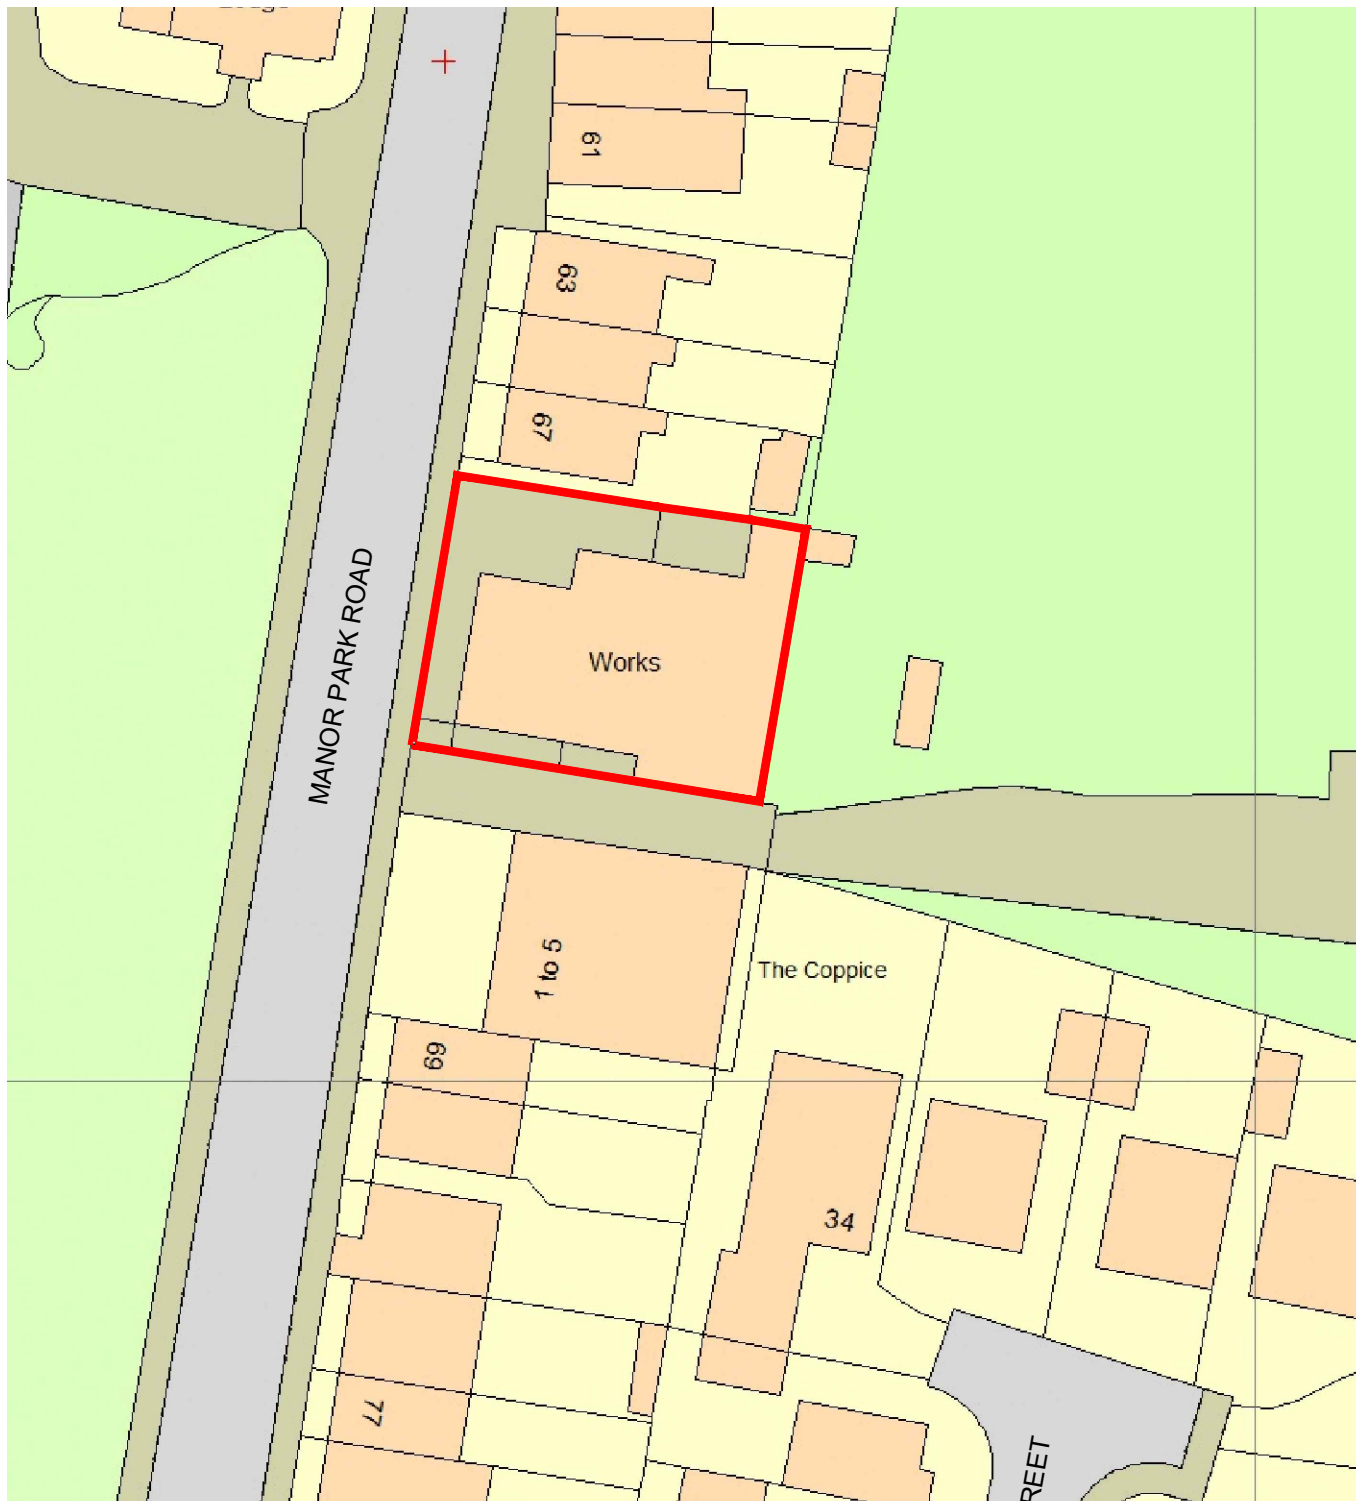

Northern Glass Works, Glossop
Proposed Site Plan
Scale 1:500

