


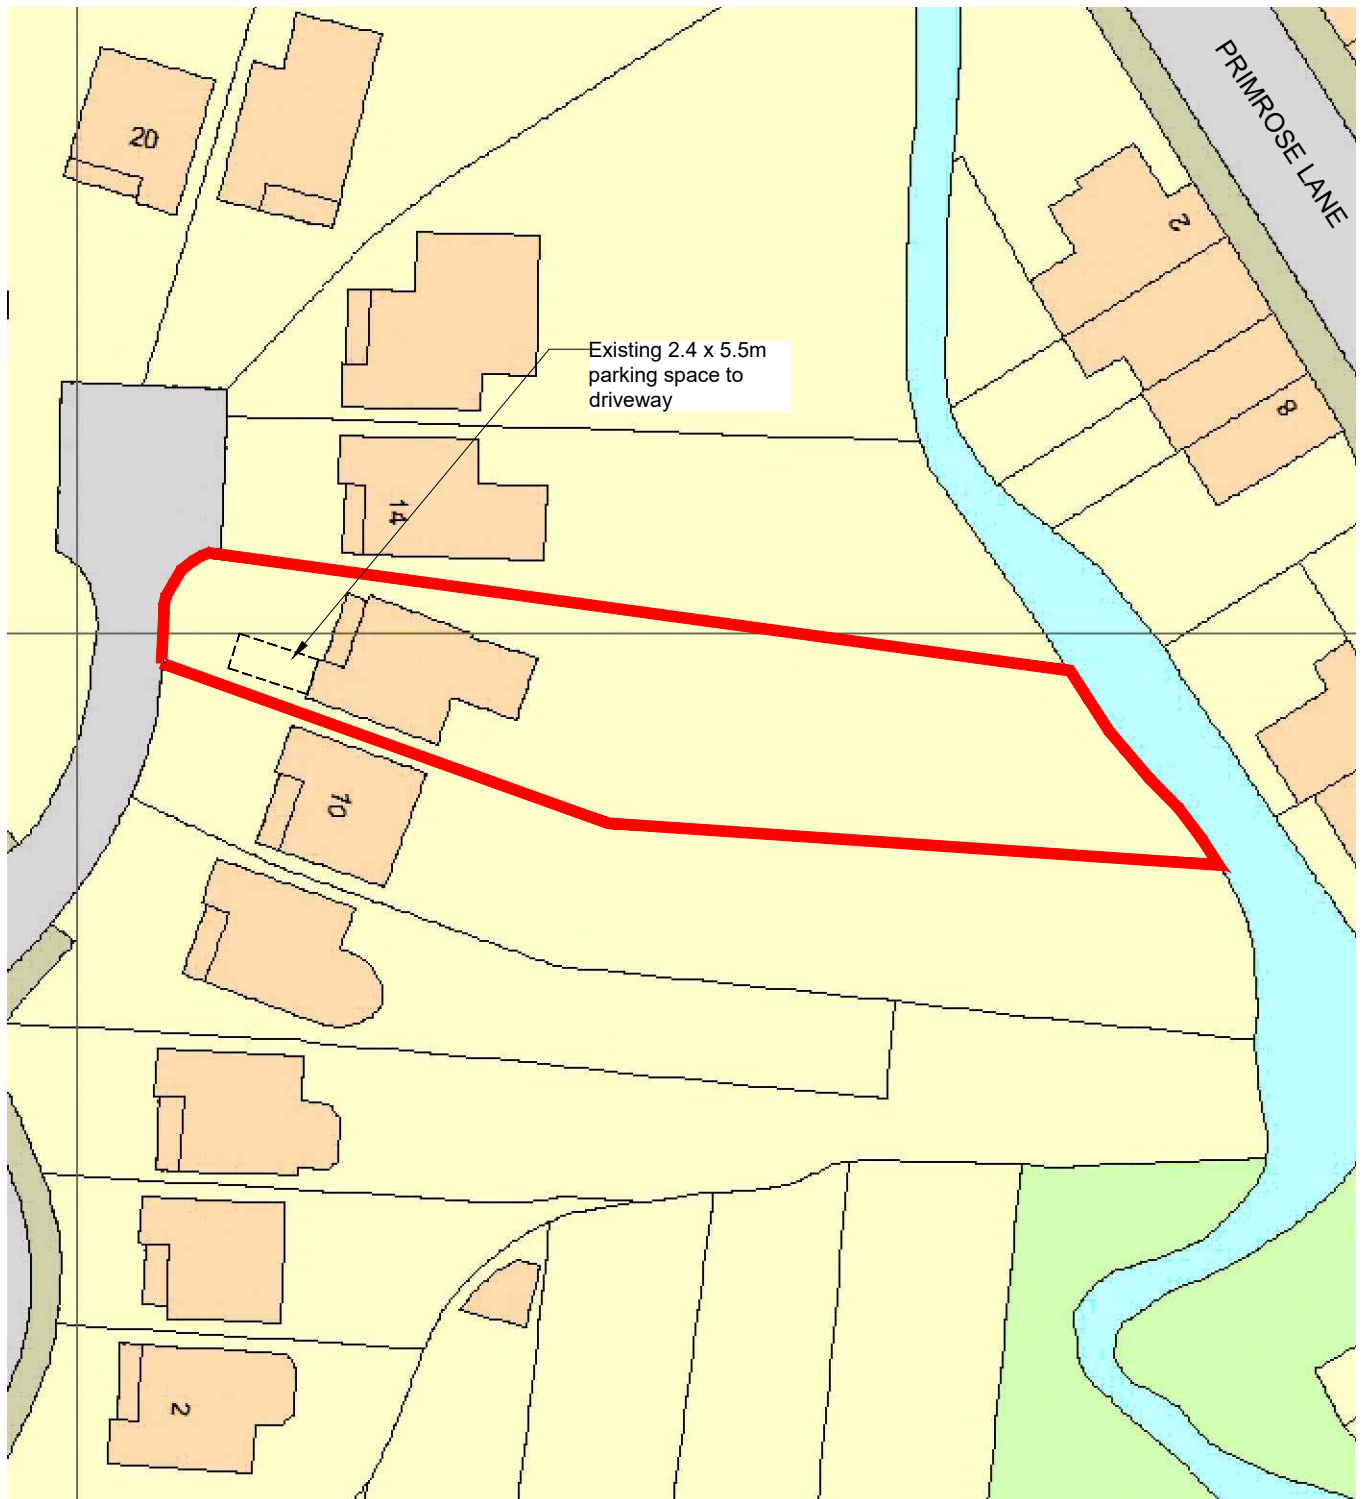

12 Arundel Grange, Glossop
Existing Site Plan
Scale 1:500

