


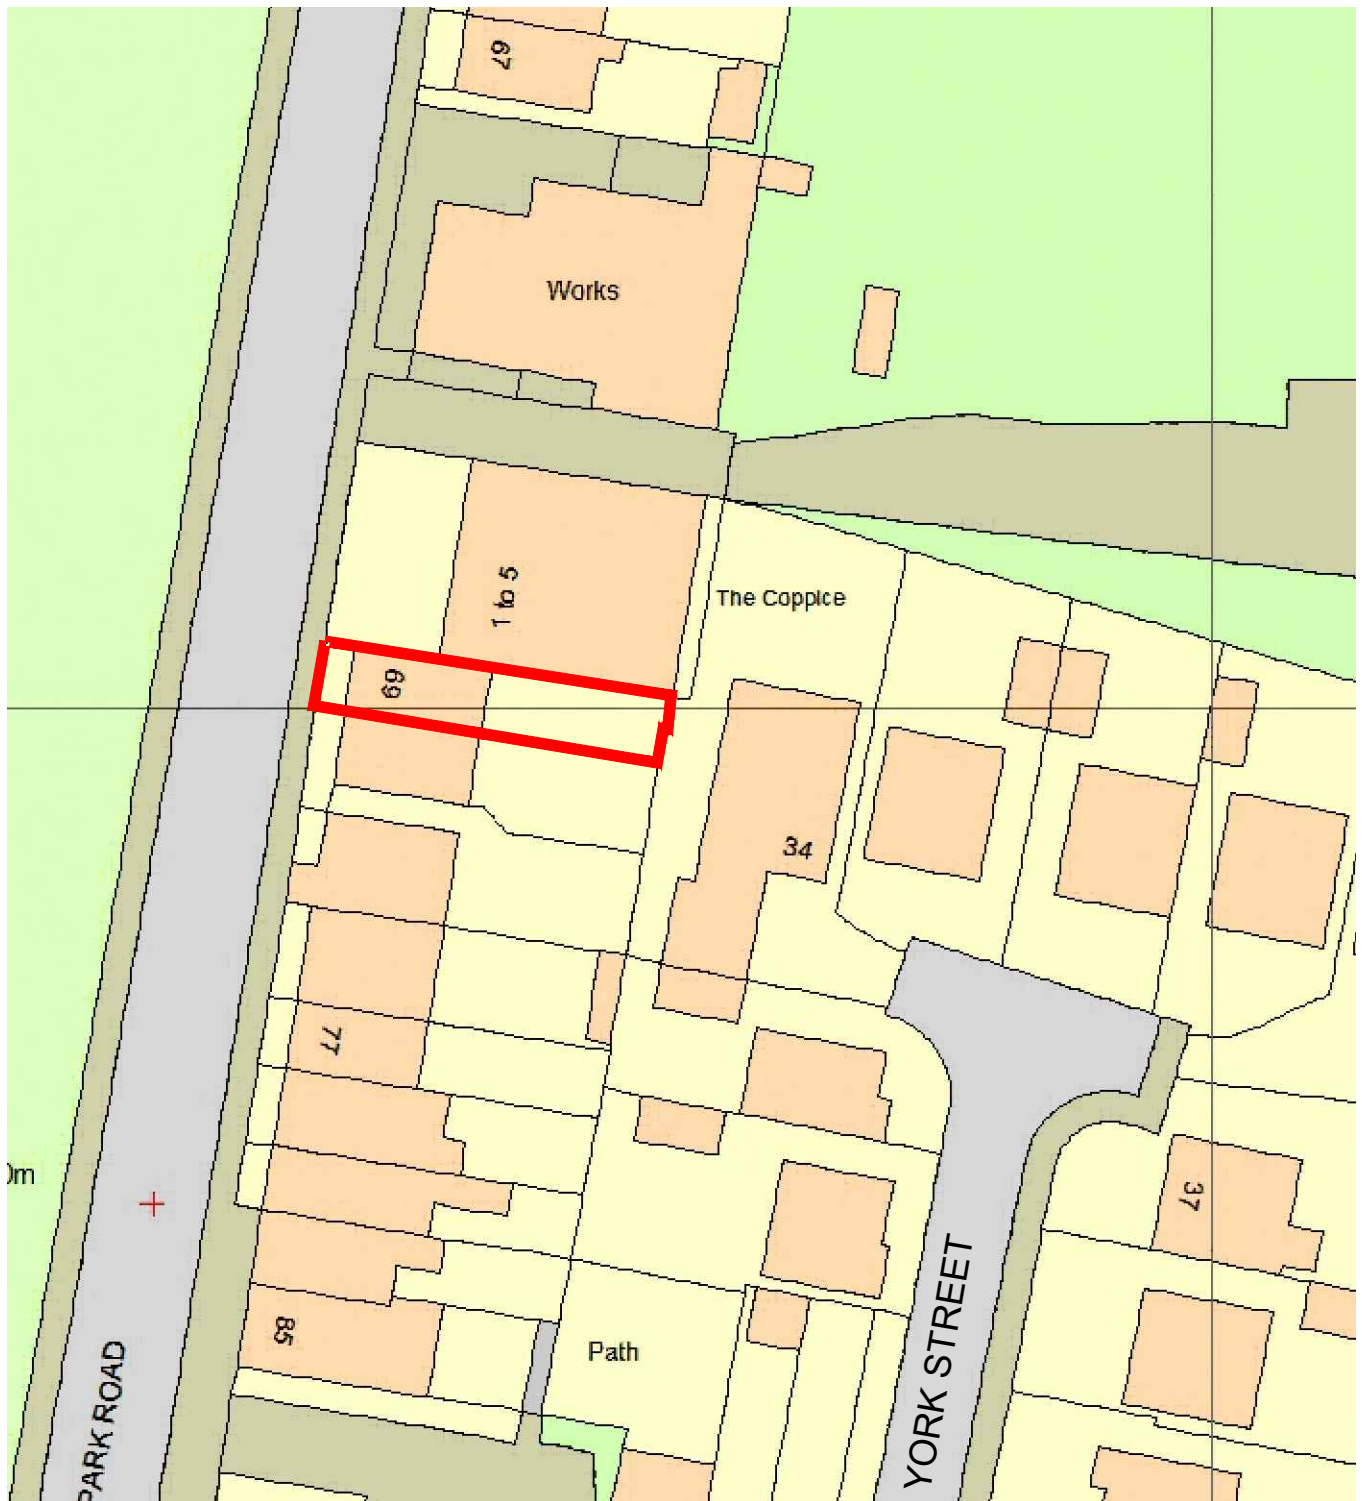

69 Manor Park Road, Glossop
Existing Site Plan
Scale 1:500

