


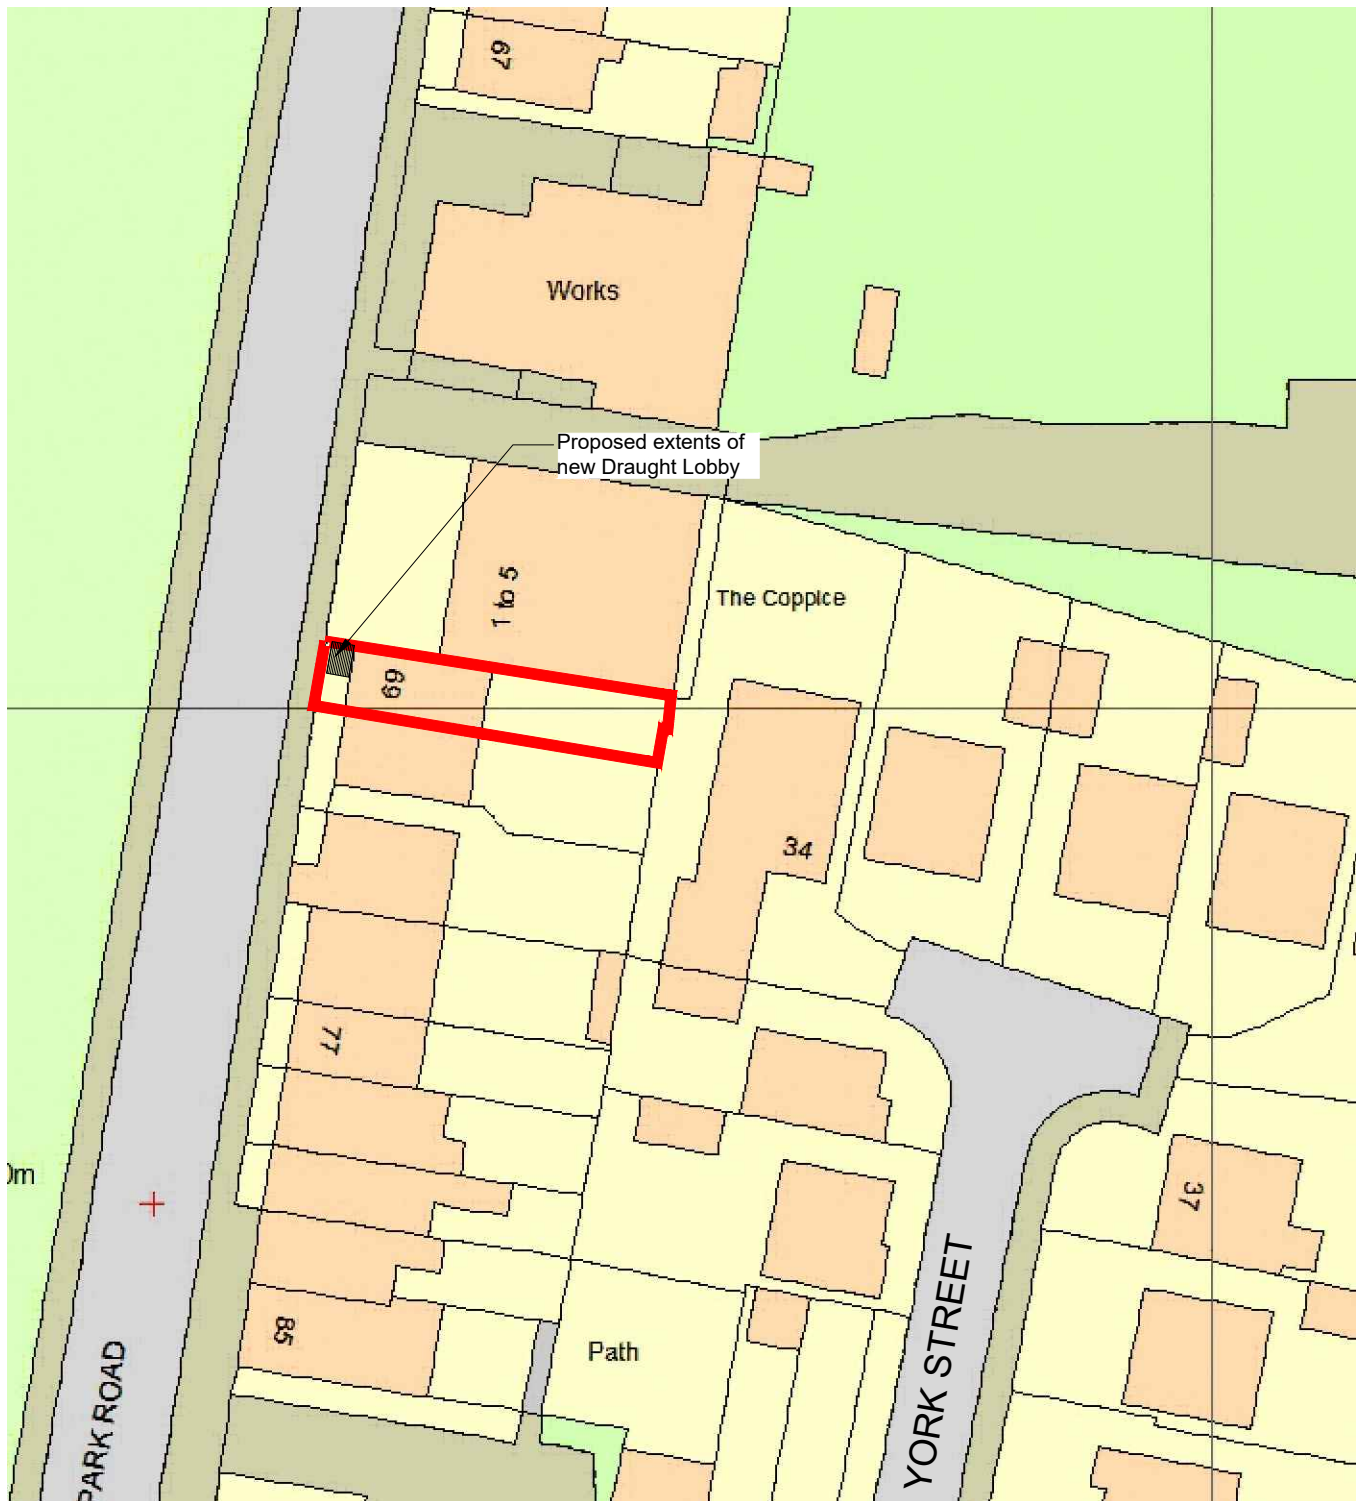

69 Manor Park Road, Glossop
Proposed Site Plan
Scale 1:500

