


Chinley Independent Chapel Site Plan @ 1:500

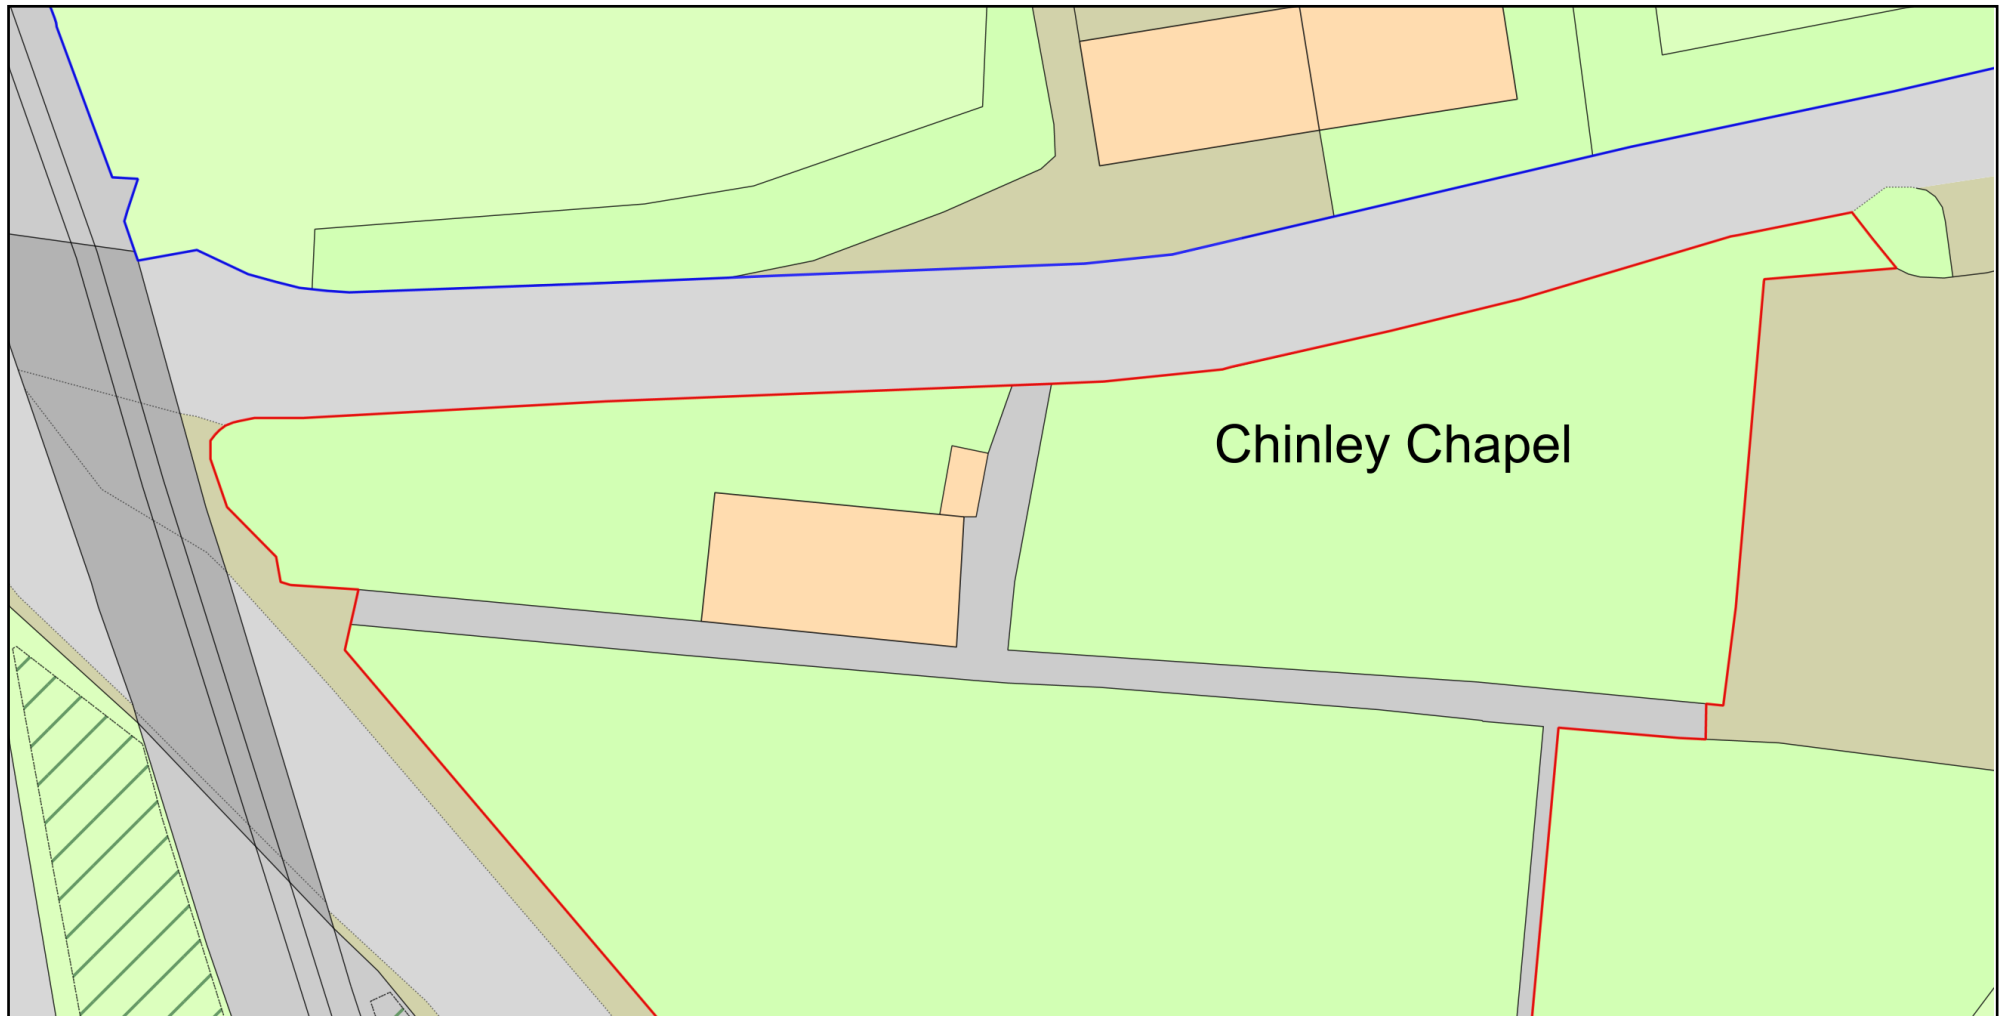

0 20
Metres



Plan Produced for: Planning

Date Produced: 05 Sep 2022

Plan Reference Number: TQRQM22248095205368

Scale: 1:500 @ A4

© Crown copyright and database rights 2021 OS 100042766