


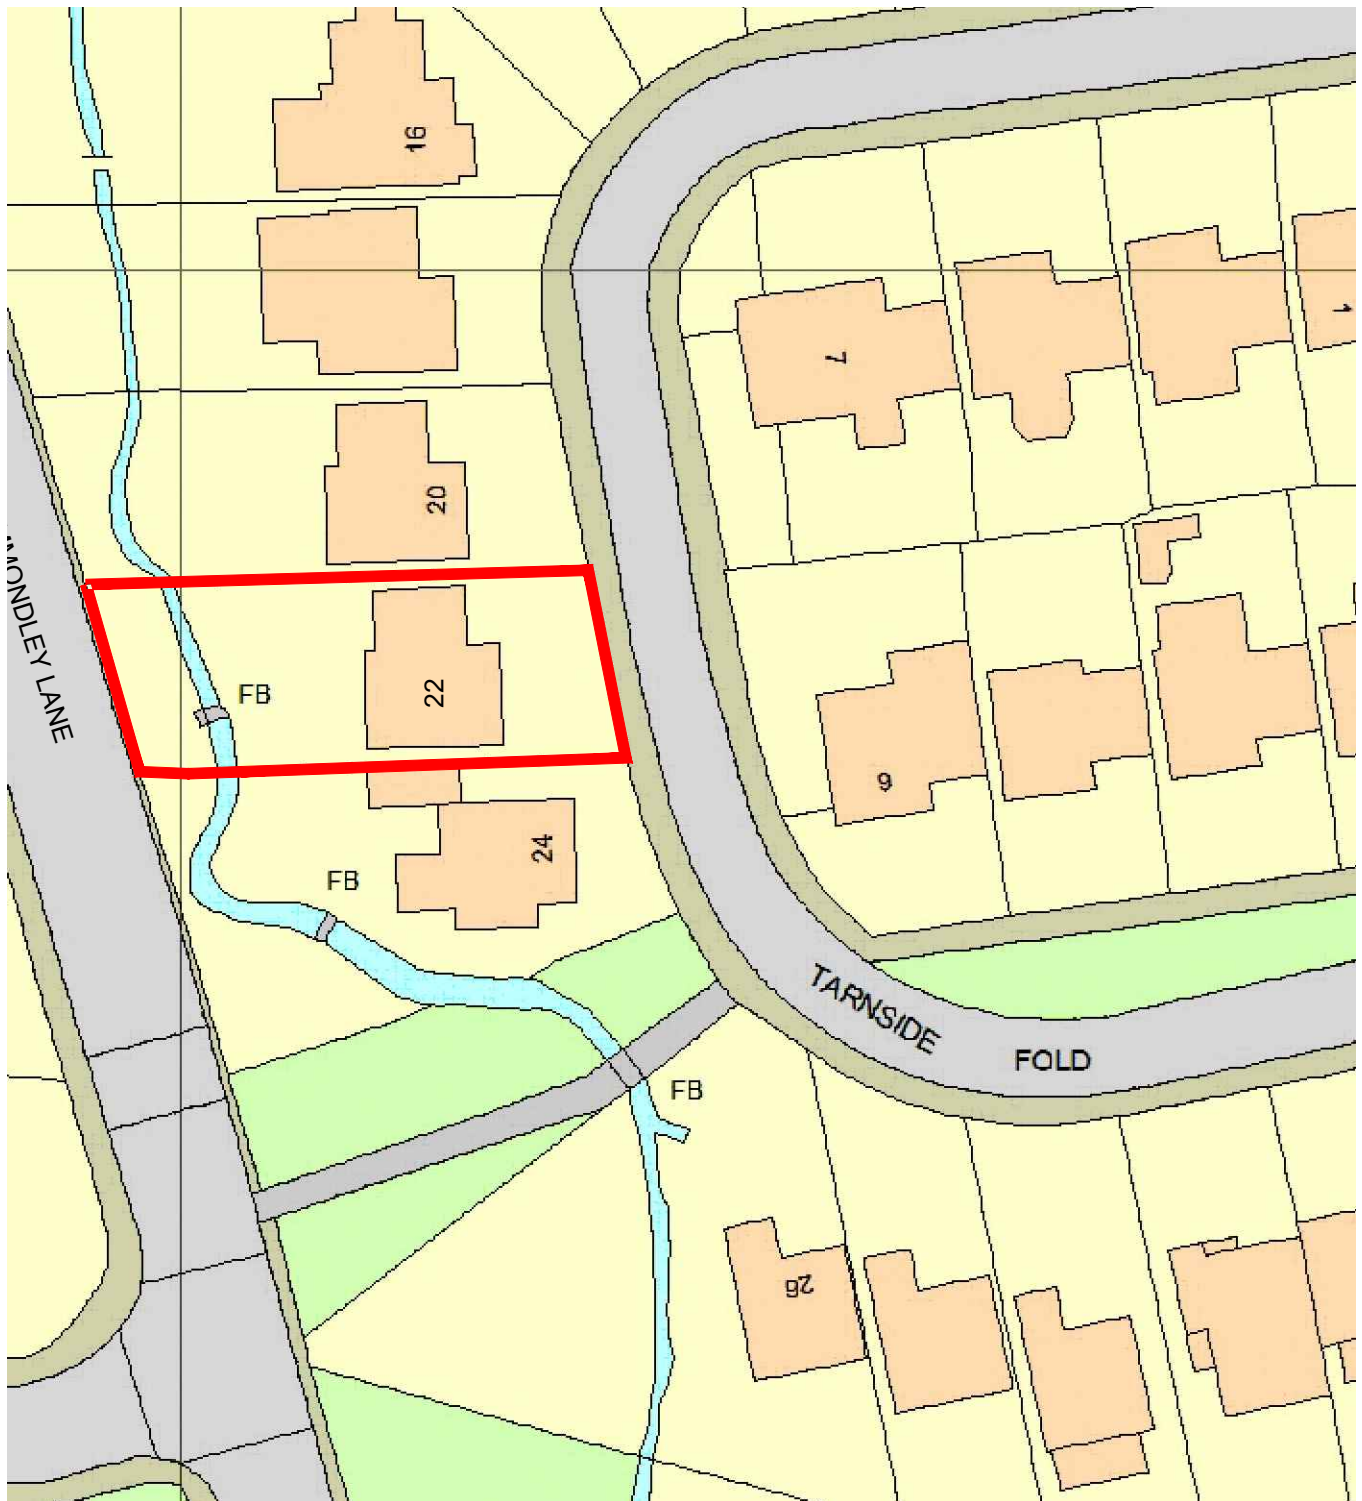

22 Tarnside Fold, Glossop
Existing Site Plan
Scale 1:500

