


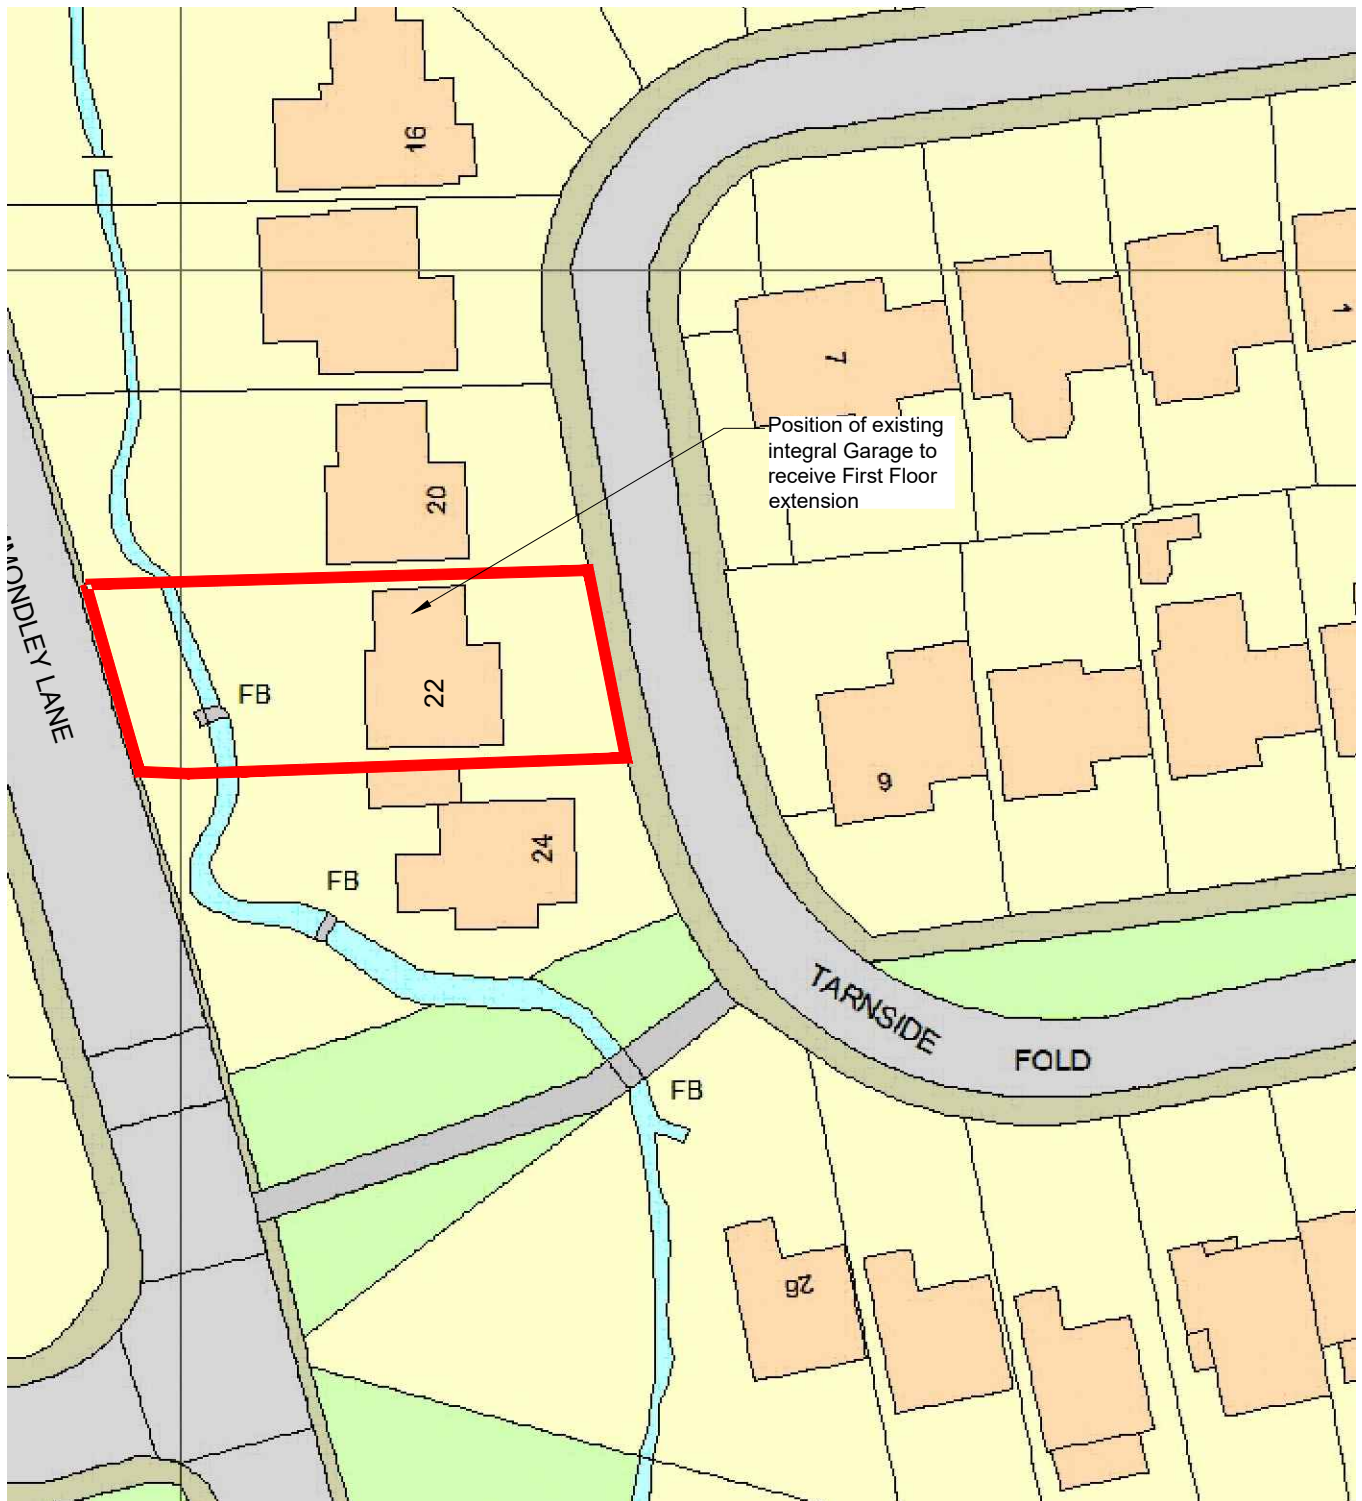

**22 Tarnside Fold, Glossop**  
**Proposed Site Plan**  
**Scale 1:500**

