


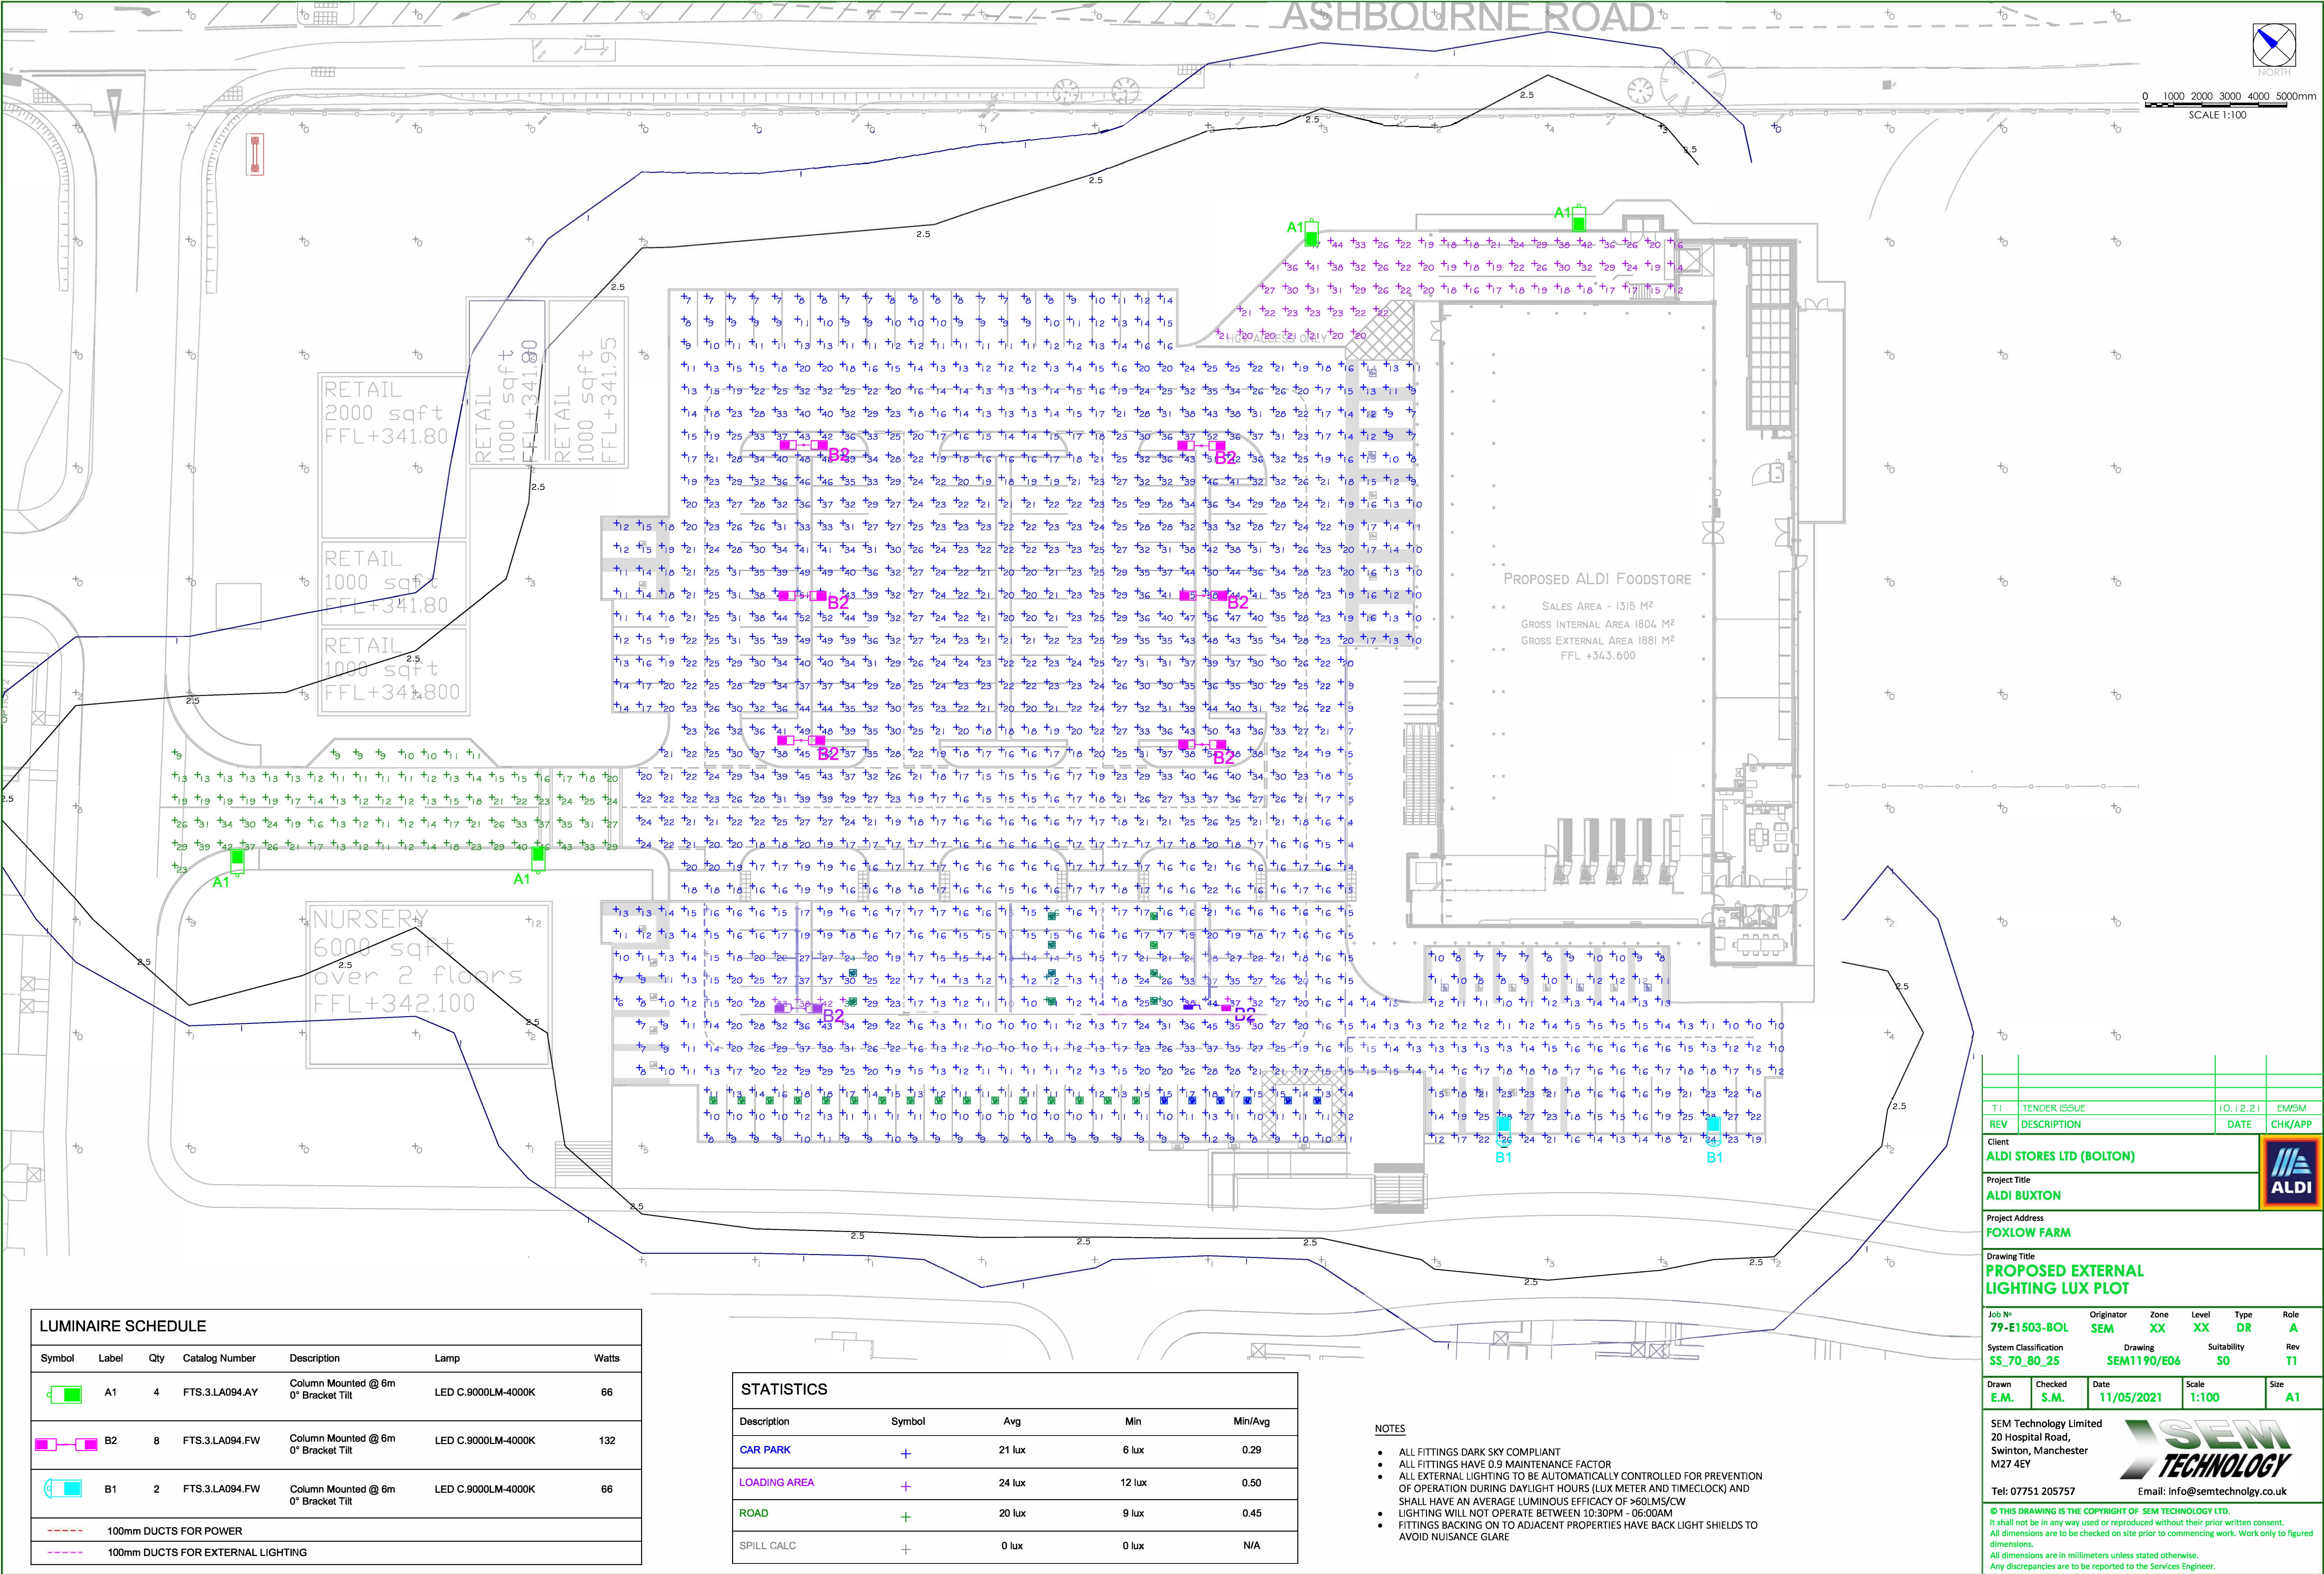

LUMINAIRE SCHEDULE

Symbol	Label	Qty	Catalog Number	Description	Lamp	Watts
	A1	4	FTS.3.LA094.AY	Column Mounted @ 6m 0° Bracket Tilt	LED C.9000LM-4000K	66
	B2	8	FTS.3.LA094.FW	Column Mounted @ 6m 0° Bracket Tilt	LED C.9000LM-4000K	132
	B1	2	FTS.3.LA094.FW	Column Mounted @ 6m 0° Bracket Tilt	LED C.9000LM-4000K	66
----- 100mm DUCTS FOR POWER						
----- 100mm DUCTS FOR EXTERNAL LIGHTING						

STATISTICS

Description	Symbol	Avg	Min	Min/Avg
CAR PARK	+	21 lux	6 lux	0.29
LOADING AREA	+	24 lux	12 lux	0.50
ROAD	+	20 lux	9 lux	0.45
SPILL CALC	+	0 lux	0 lux	N/A

NOTES

- ALL FITTINGS DARK SKY COMPLIANT
- ALL FITTINGS HAVE 0.9 MAINTENANCE FACTOR
- ALL EXTERNAL LIGHTING TO BE AUTOMATICALLY CONTROLLED FOR PREVENTION OF OPERATION DURING DAYLIGHT HOURS (LUX METER AND TIMECLOCK) AND SHALL HAVE AN AVERAGE LUMINOUS EFFICACY OF >60LMS/CW
- LIGHTING WILL NOT OPERATE BETWEEN 10:30PM - 06:00AM
- FITTINGS BACKING ON TO ADJACENT PROPERTIES HAVE BACK LIGHT SHIELDS TO AVOID NUISANCE GLARE

T1	TENDER ISSUE	10.12.21	EW/SM
REV	DESCRIPTION	DATE	CHK/APP
Client ALDI STORES LTD (BOLTON)			
Project Title ALDI BUXTON			
Project Address FOXLOW FARM			
Drawing Title PROPOSED EXTERNAL LIGHTING LUX PLOT			
Job No 79-E1503-BOL	Originator SEM	Zone XX	Level XX
System Classification SS_70_80_25	Drawing SEM1190/E06	Suitability SO	Rev T1
Drawn E.M.	Checked S.M.	Date 11/05/2021	Scale 1:100
Size A1			
SEM Technology Limited 20 Hospital Road, Swinton, Manchester M27 4EY			
Tel: 07751 205757		Email: info@semtechnology.co.uk	
© THIS DRAWING IS THE COPYRIGHT OF SEM TECHNOLOGY LTD. It shall not be in any way used or reproduced without their prior written consent. All dimensions are to be checked on site prior to commencing work. Work only to figured dimensions. All dimensions are in millimeters unless stated otherwise. Any discrepancies are to be reported to the Services Engineer.			