


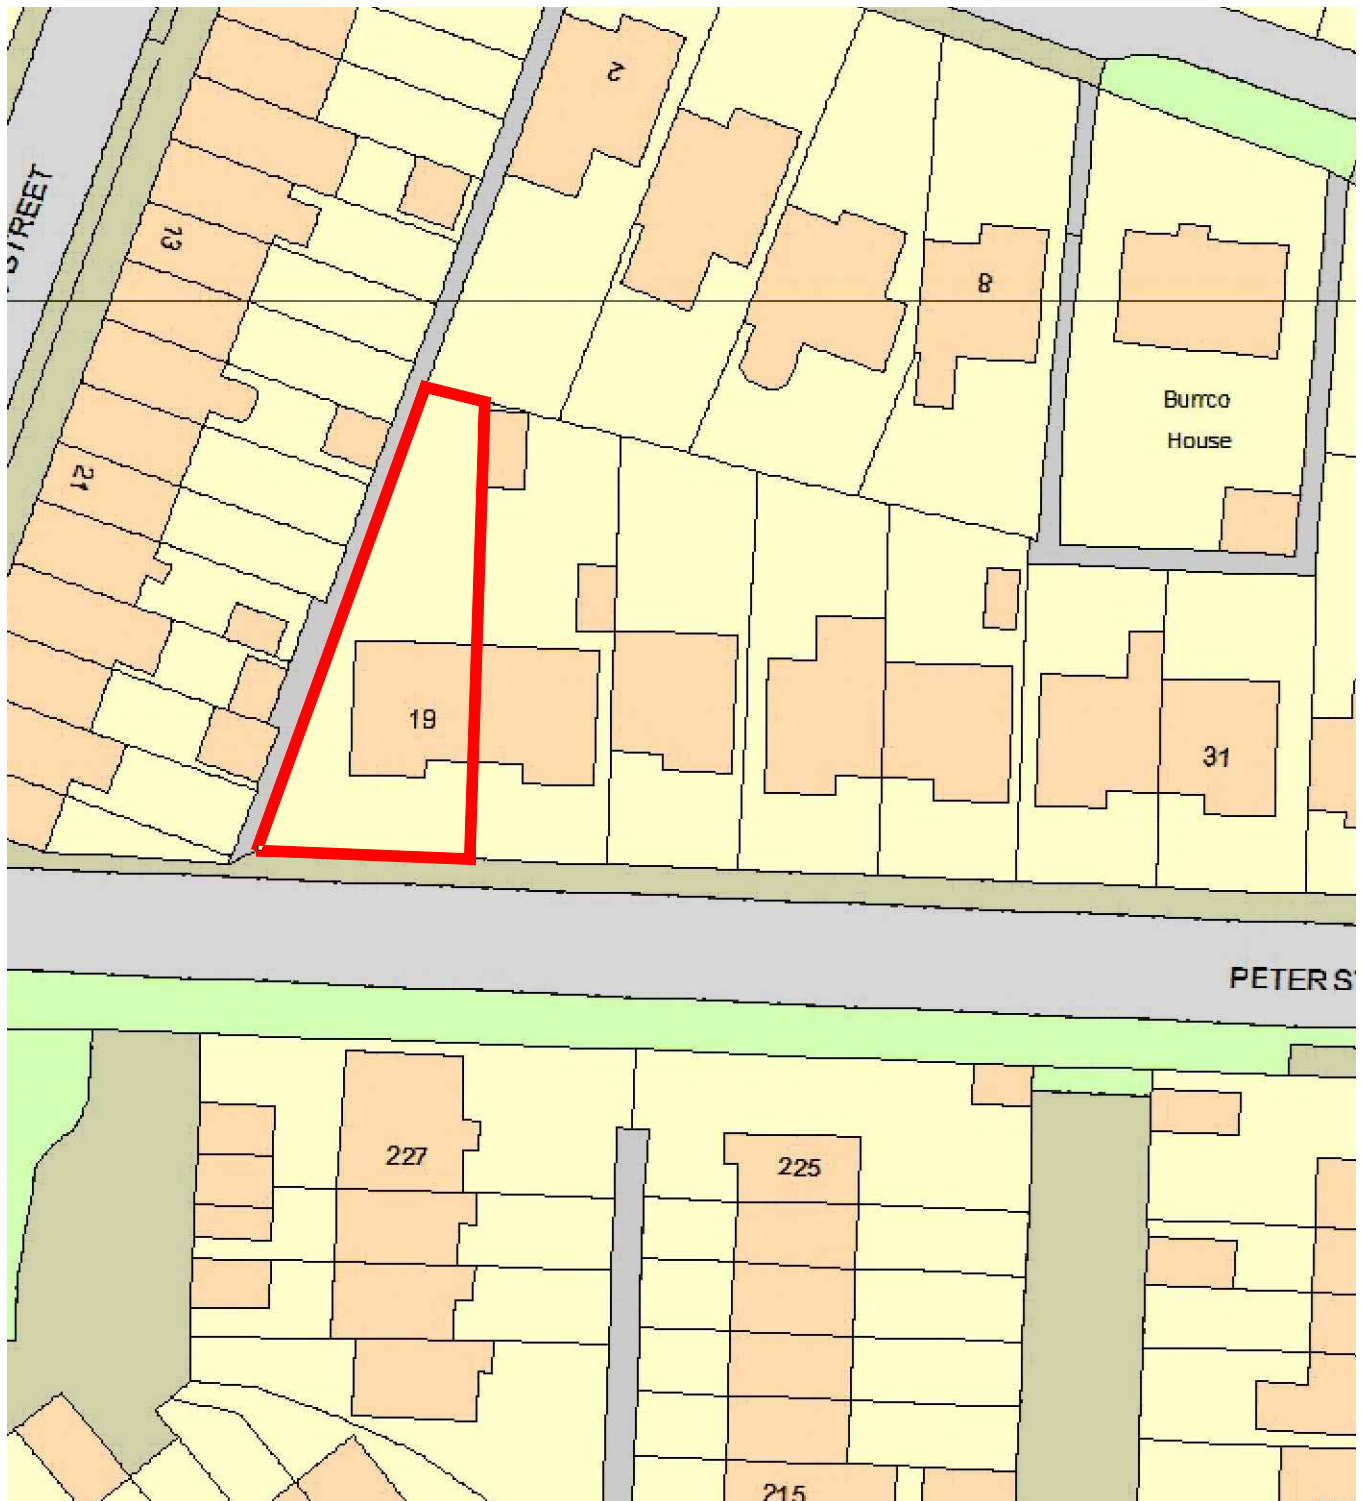

19 Peter Street, Hadfield
Existing Site Plan
Scale 1:500

