


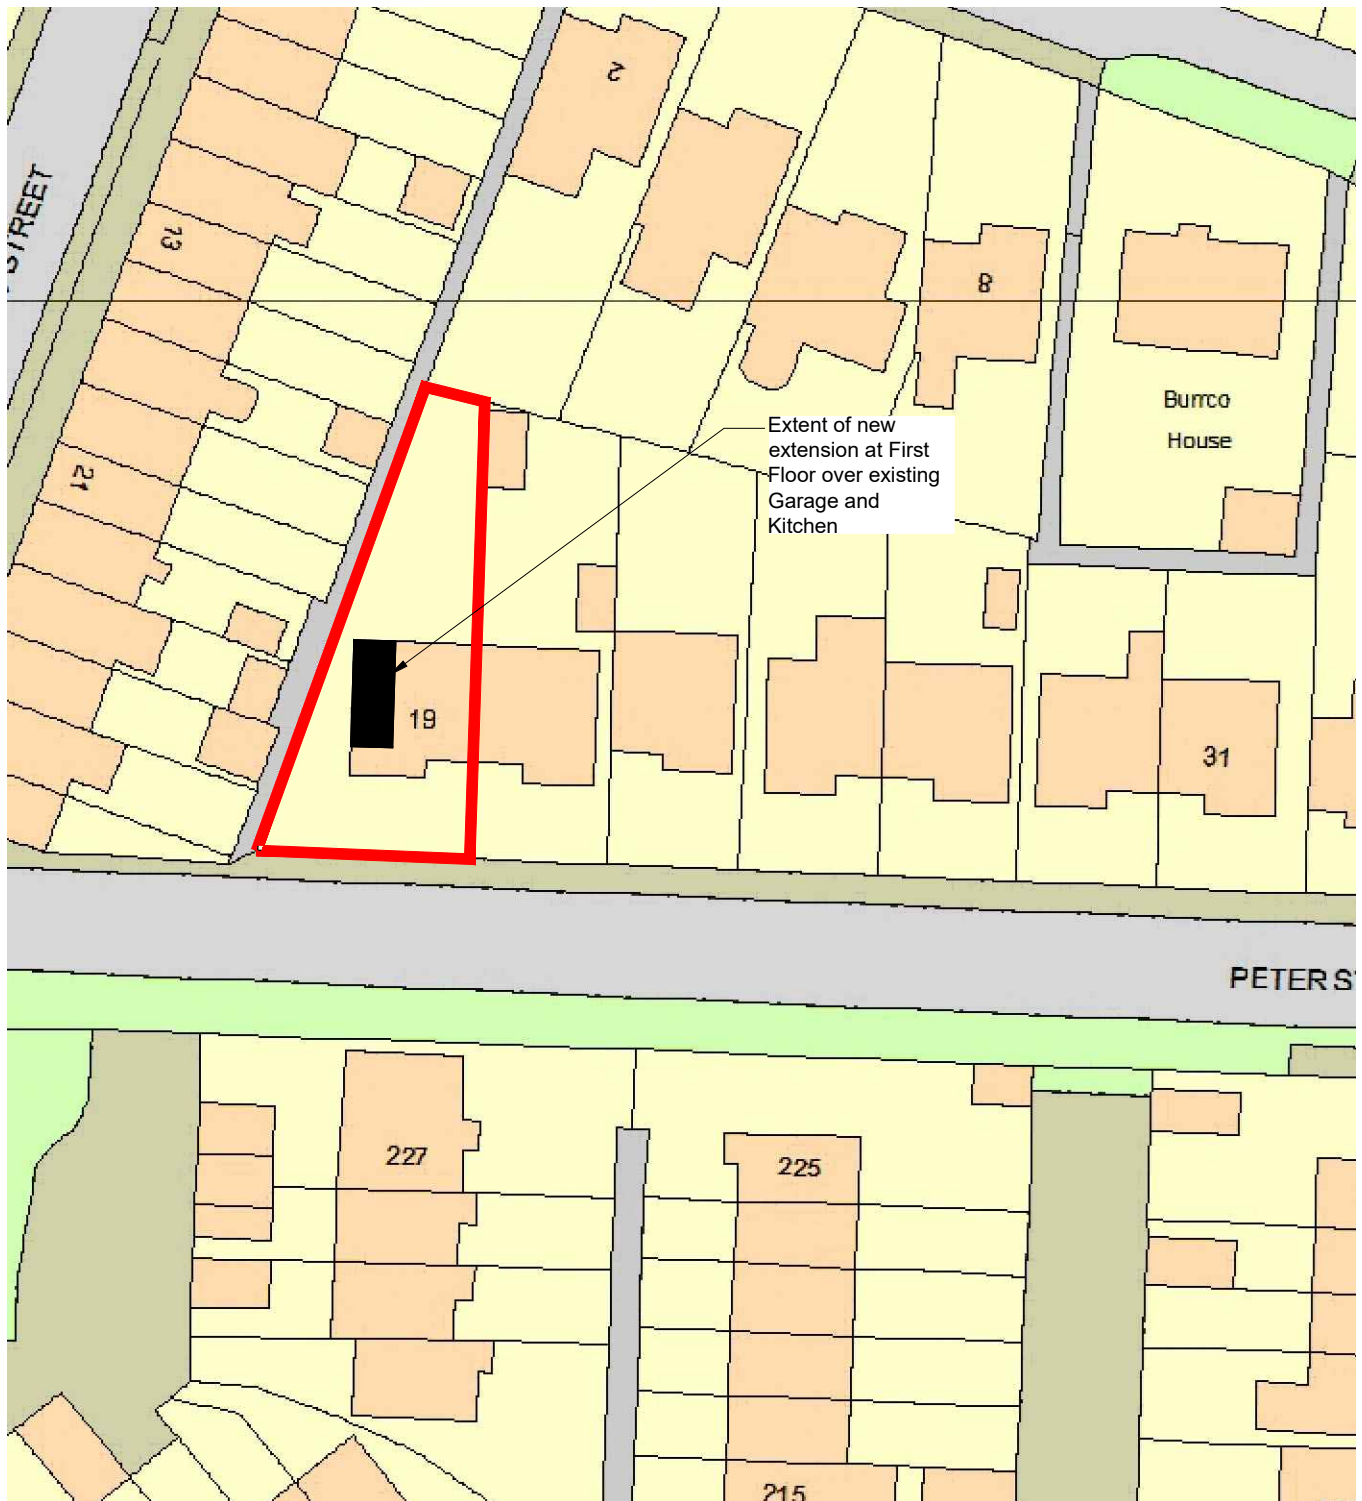

19 Peter Street, Hadfield
Proposed Site Plan
Scale 1:500

