




EXISTING AND PROPOSED
FRONT ELEVATION

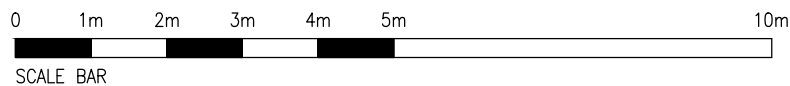

NOTES

- 1 ALL WORK TO BE CARRIED OUT IN ACCORDANCE WITH THE BUILDING REGULATIONS AND THE REQUIREMENTS OF THE LOCAL AUTHORITY.
- 3 THE CONTRACTOR SHALL VERIFY ALL LEVELS AND DIMENSIONS ON SITE BEFORE COMMENCEMENT OF WORK.
- 4 ON SITE ALTERATIONS TO THE CONSTRUCTION OR FINISHES SHOWN OR IMPLIED ON THIS DRAWING MUST BE DRAWN TO THE ATTENTION OF THE ARCHITECT BEFORE SUCH WORK IS IMPLEMENTED.
- 5 ALL TIMBERS REQUIRE PRESERVATIVE TREATMENT

© COPYRIGHT RESERVED

01	13.09.23	Note removed
----	----------	--------------

Rev Date Details

Drawing Status:

PRELIMINARY



PROGRESSIVE

Progressive Architecture,
4 Lewisham Road, Slaithwaite, West Yorkshire, HD7 5AL Tel: 01484 846786

Client:

Jennifer Torkington

Site:

6 Hall Bank
Buxton
SK17 6EW

Drawing Title:

Existing / Proposed Elevation

Project Number: P1174	Drawing Number: 04	Revision: 01
Date: 04.09.23	Scale: 1:100 @ A4	Drawn: IWW