




01 Front Elevation (West)
Scale 1:100 @ A3

02 Rear Elevation (East)
Scale 1:100 @ A3



03 Left Elevation (North)
Scale 1:100 @ A3

04 Right Elevation (South)
Scale 1:100 @ A3

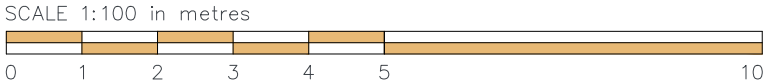

REV:	DESCRIPTION:	BY:	DATE:
------	--------------	-----	-------

REVISIONS



TmC Planning & Property Development Ltd
The Barn, Netherton Farm, Westcraigs Road
Harthill, Shotts, ML7 5TT
Tel: 0131 210 0400
www.tmcplanning.co.uk

CLIENT:	Ms Susan Hobson
DESIGNER:	TmC Planning & Property Development Ltd

SITE:	Trinity Parsonage Hardwick Square East, Buxton SK17 6PR
PROPOSED:	Replacement of all windows from timber to upvc

TITLE:	Elevations (Proposed)
	-

Planning

SCALE: 1:100 @ A3	DATE: 05/09/2023	DRAWN BY: RP	CHECKED: TC
PROJECT REFERENCE: 23-104	DRAWING NUMBER: PL-LAY-013	REVISION: -	