


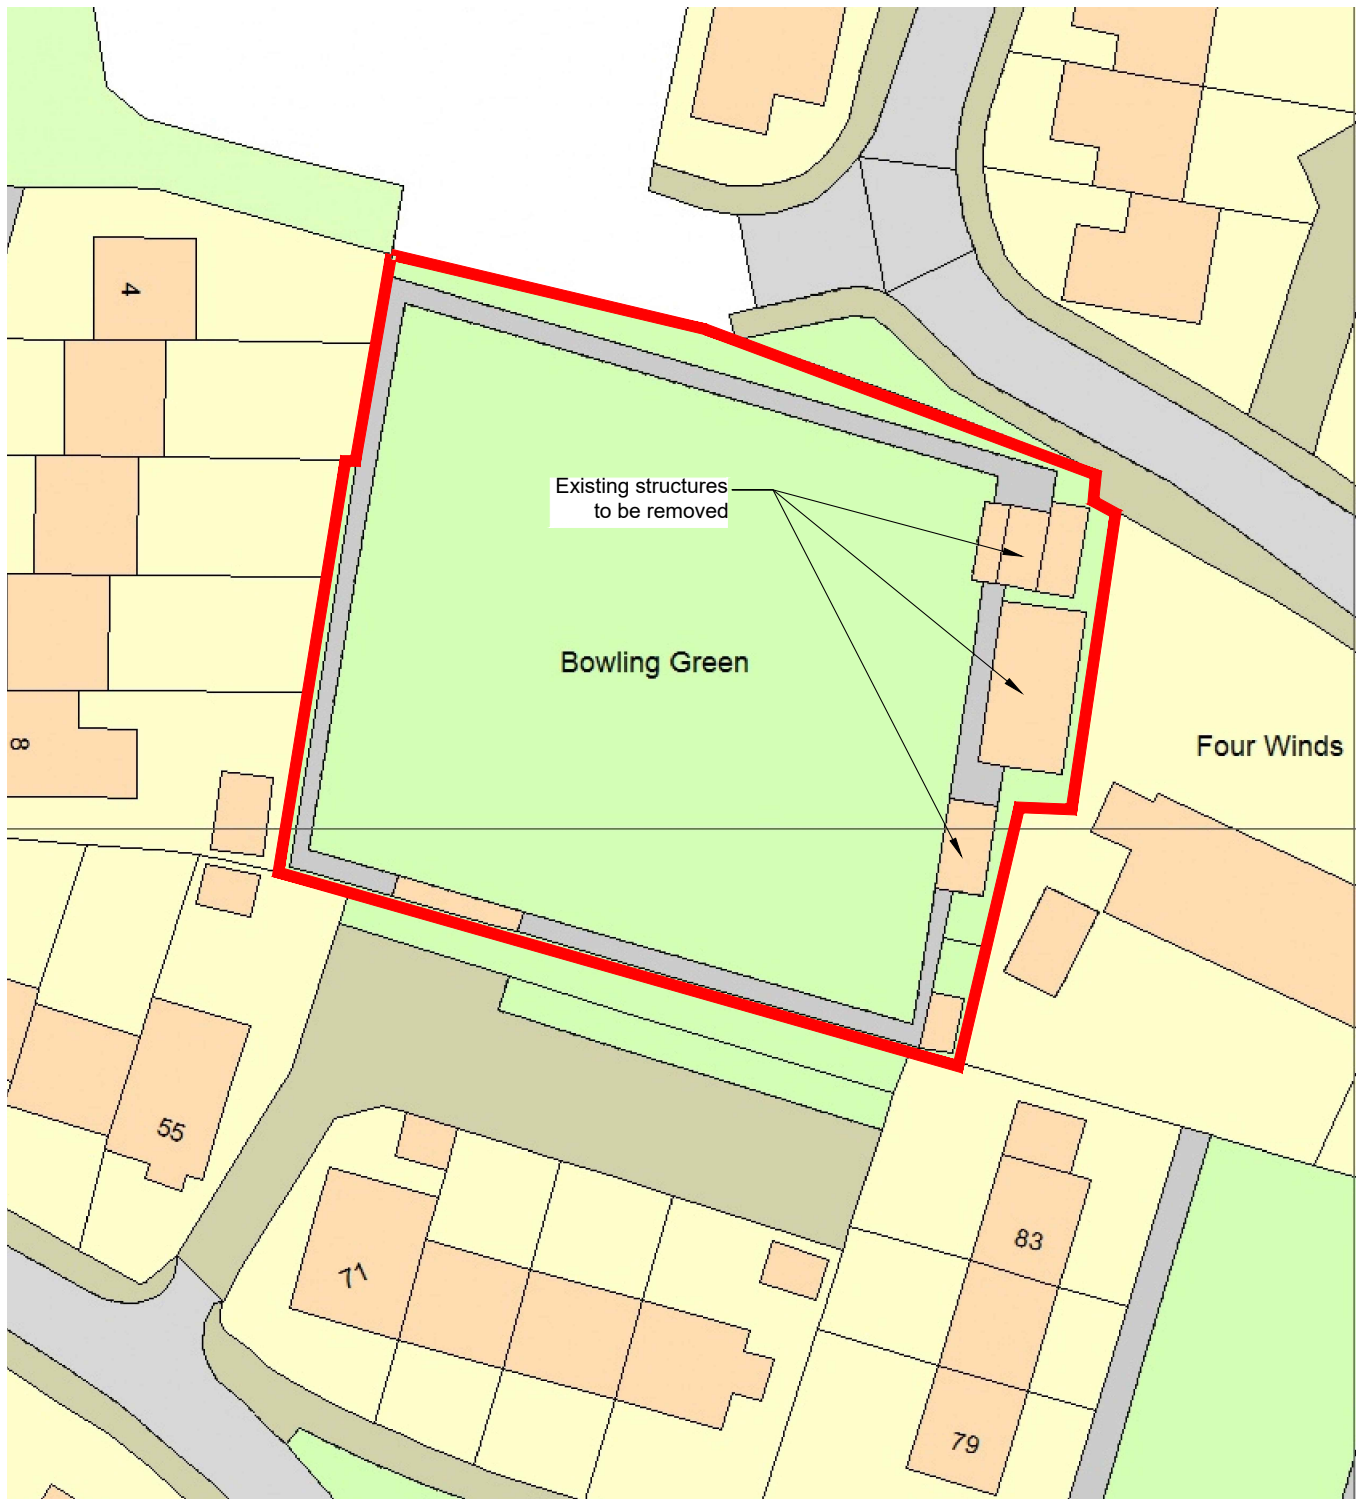

Hadfield Bowling Club, Paradise Street, Hadfield
Existing Site Plan
Scale 1:500

