


North-east elevation of Turner's Memorial: **Existing**, Scale 1:20  
Note: all elevations are similar excepting the carved descriptions


Drawn and scanned by  
David Carlisle, 17 Feb. 2024

HPK/2024/0054


Turner's Memorial at  
**1:50 scale**, included to  
show the area defined in  
the adjacent elevation,  
bordered in red.

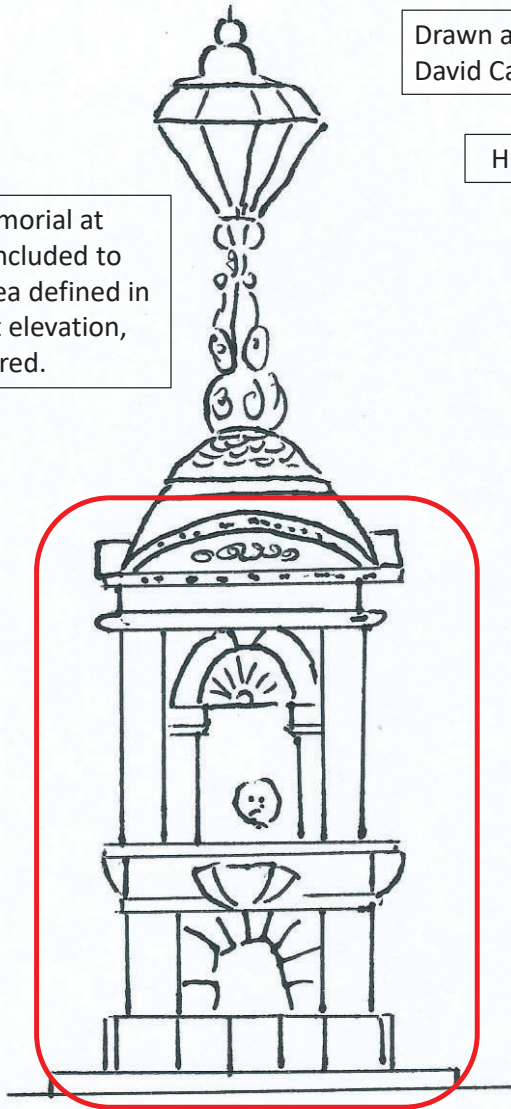

1:50

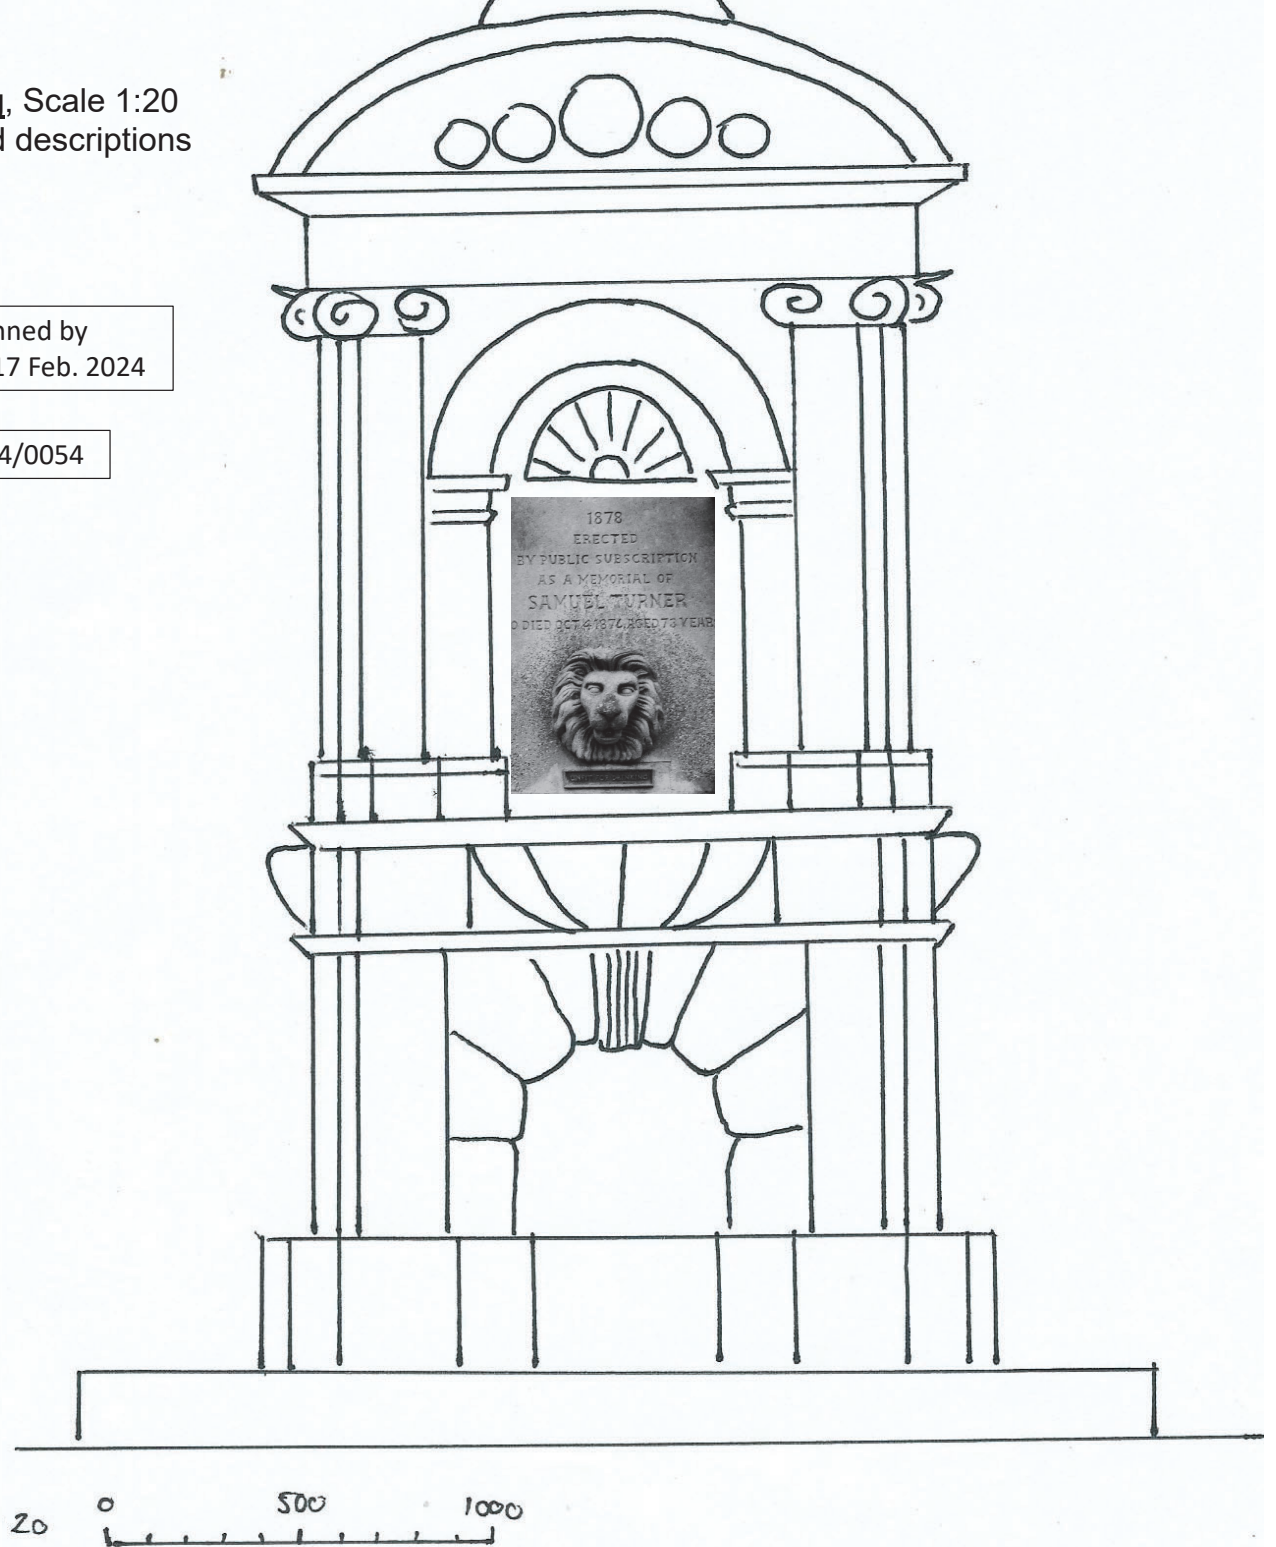


20

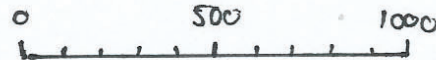

North-east elevation of Turner's Memorial: **Proposed**, Scale 1:20  
Please note: eyebolt locations shown by red markings. These have been exaggerated in size for the benefit of indication, they would be practically invisible otherwise.

Drawn and scanned by  
David Carlisle, 17 Feb. 2024

HPK/2024/0054

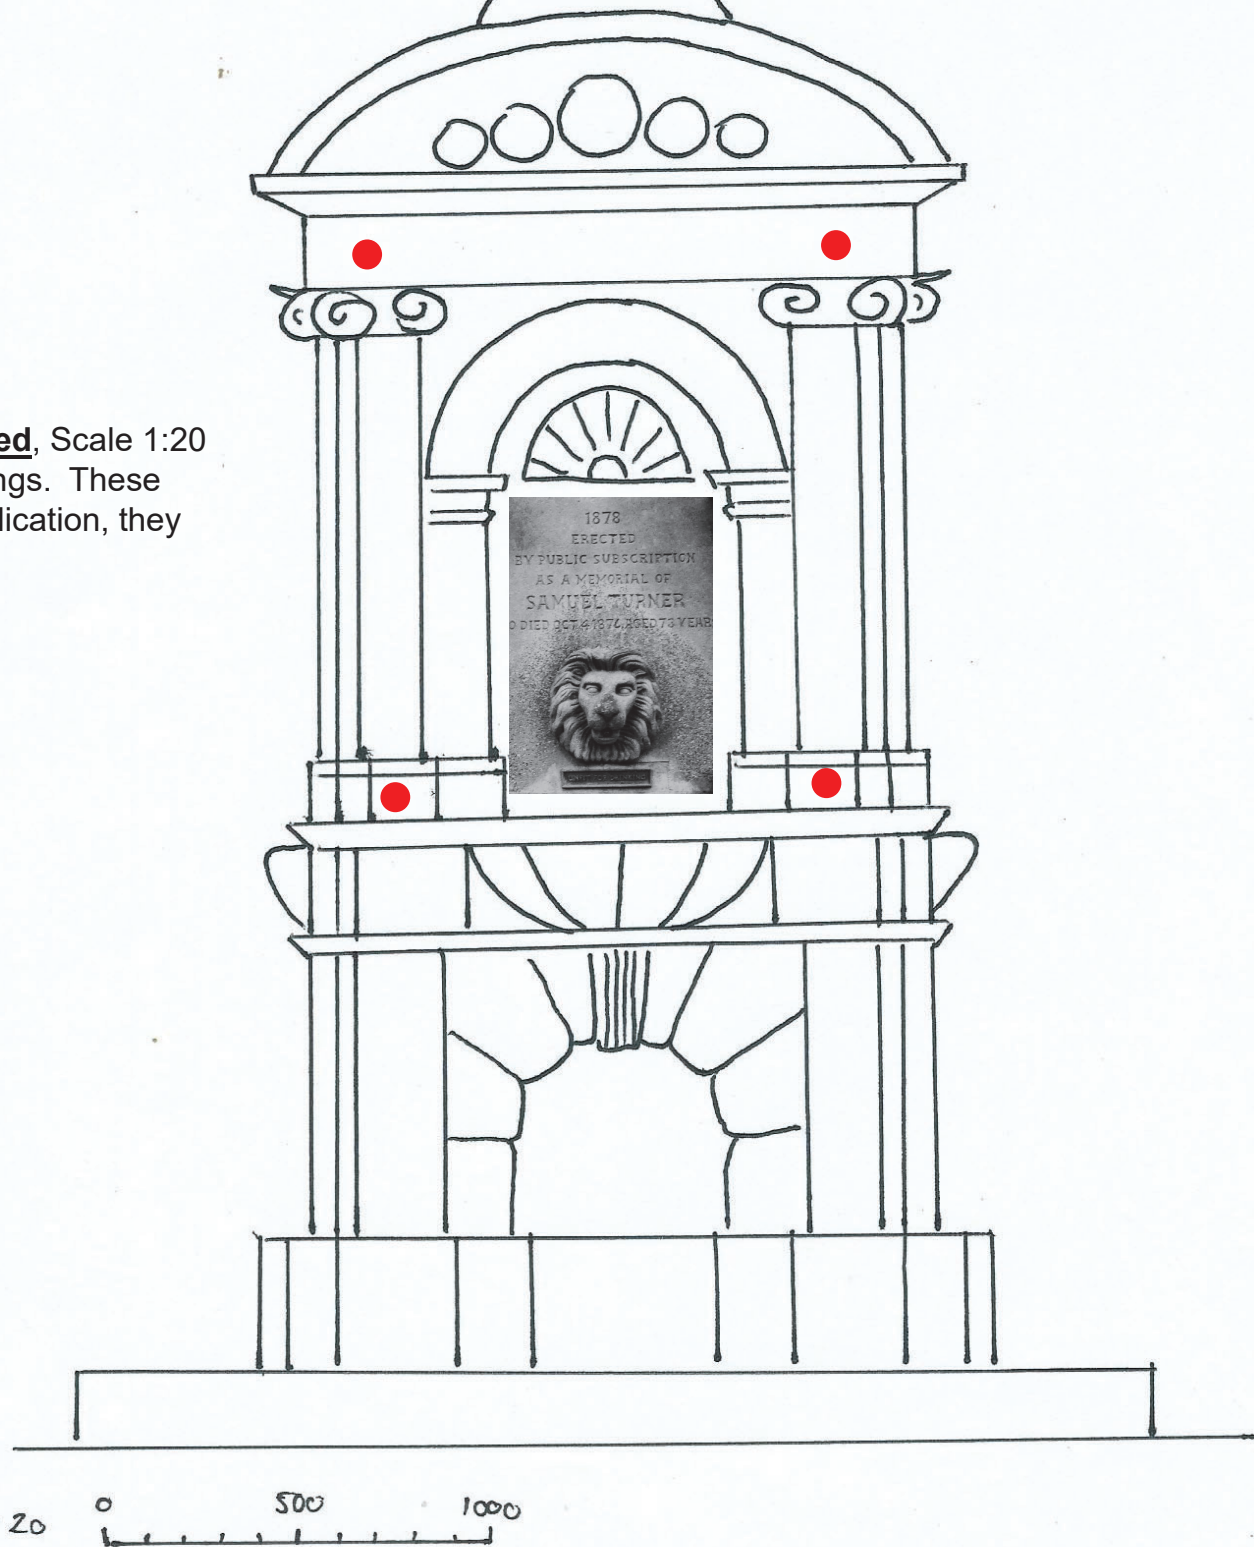

North-east elevation of Turner's Memorial: **Proposed**, Scale 1:20  
Please note: slim timber or taut wire locations shown by blue markings. These have been exaggerated in size for the benefit of indication, they would be practically invisible otherwise.

Please note: In reality, the view would be of the top of the eyebolt only. The timber piece, shown blue, is securely fastened to the secure eyebolt. It could easily be replaced by a much thinner and less conspicuous piece of taut wire.

Drawn and scanned by  
David Carlisle, 17 Feb. 2024

HPK/2024/0054

