


- | | |
|-----|--|
| 1. | All details and materials subject to approval from Building Control and Planning Application. |
| 2. | All dimensions to be checked on site prior to ordering or manufacturing. |
| 3. | Drawing indicative only. Absolute site dimensions to be ascertained by the contractor. |
| 4. | All measurements to be first class. |
| 5. | Drawings to be installed in accordance with manufacturers recommendations and standard practice. |
| 6. | Drawings to be checked by the Contractor and provide relevant information as part of O&M Manual for the client operation and maintenance. |
| 7. | Refer to SE drawings for all structural items. |
| 8. | It is up to the client to obtain any necessary consents for all relevant items. |
| 9. | All discrepancies to be reported to the client/architect. |
| 10. | Refer to Principle Designers information prior to commencement on site. |
| 11. | Where building components are not or specified designed "construction details" information relating to those components on this drawing represents design intent only. |
| 12. | Manufacturers recommendations and instructions on installations should always be followed. |
| 13. | Any discrepancies noted out on site should be reported to the architect immediately. |
| 14. | Any discrepancies to be reported to Architect and / or MOBLE CAD for checking. |
| 15. | Check that the building and all components are installed in accordance with the drawings. |
| 16. | It is agreed and will carry out investigations during early stage of project to confirm. |

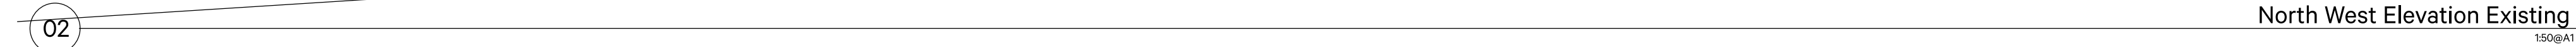

Rev.	Date	Notes	Drawn	Checked
------	------	-------	-------	---------

Rev.	Date	Notes	Drawn	Checked
------	------	-------	-------	---------

12 Kingsmoor Road, Glossop, SK13 7RG

Mr and Mrs Boyce

North West and South East Elevations Existing

150@A1 / 1100@A3

20156_AL(O)_01

20156

PLANNING APPLICATION ISSUE

Architects', Services and Structural Engineers' drawings

ALL R

ArkleBoyce

100

STUDIO 9
MATTHEW MURRAY HOUSE

90 WATER LANE,
LEEDS LS21 5QN

Telex: 320100

Email

info@h3office.co.uk

西宮武藏野女子大学

STUDIO 9
MATTHEW MURRAY HOUSE

Telephone
+44(0)113 322 9491
Email
info@arkdeboyce.co.uk