


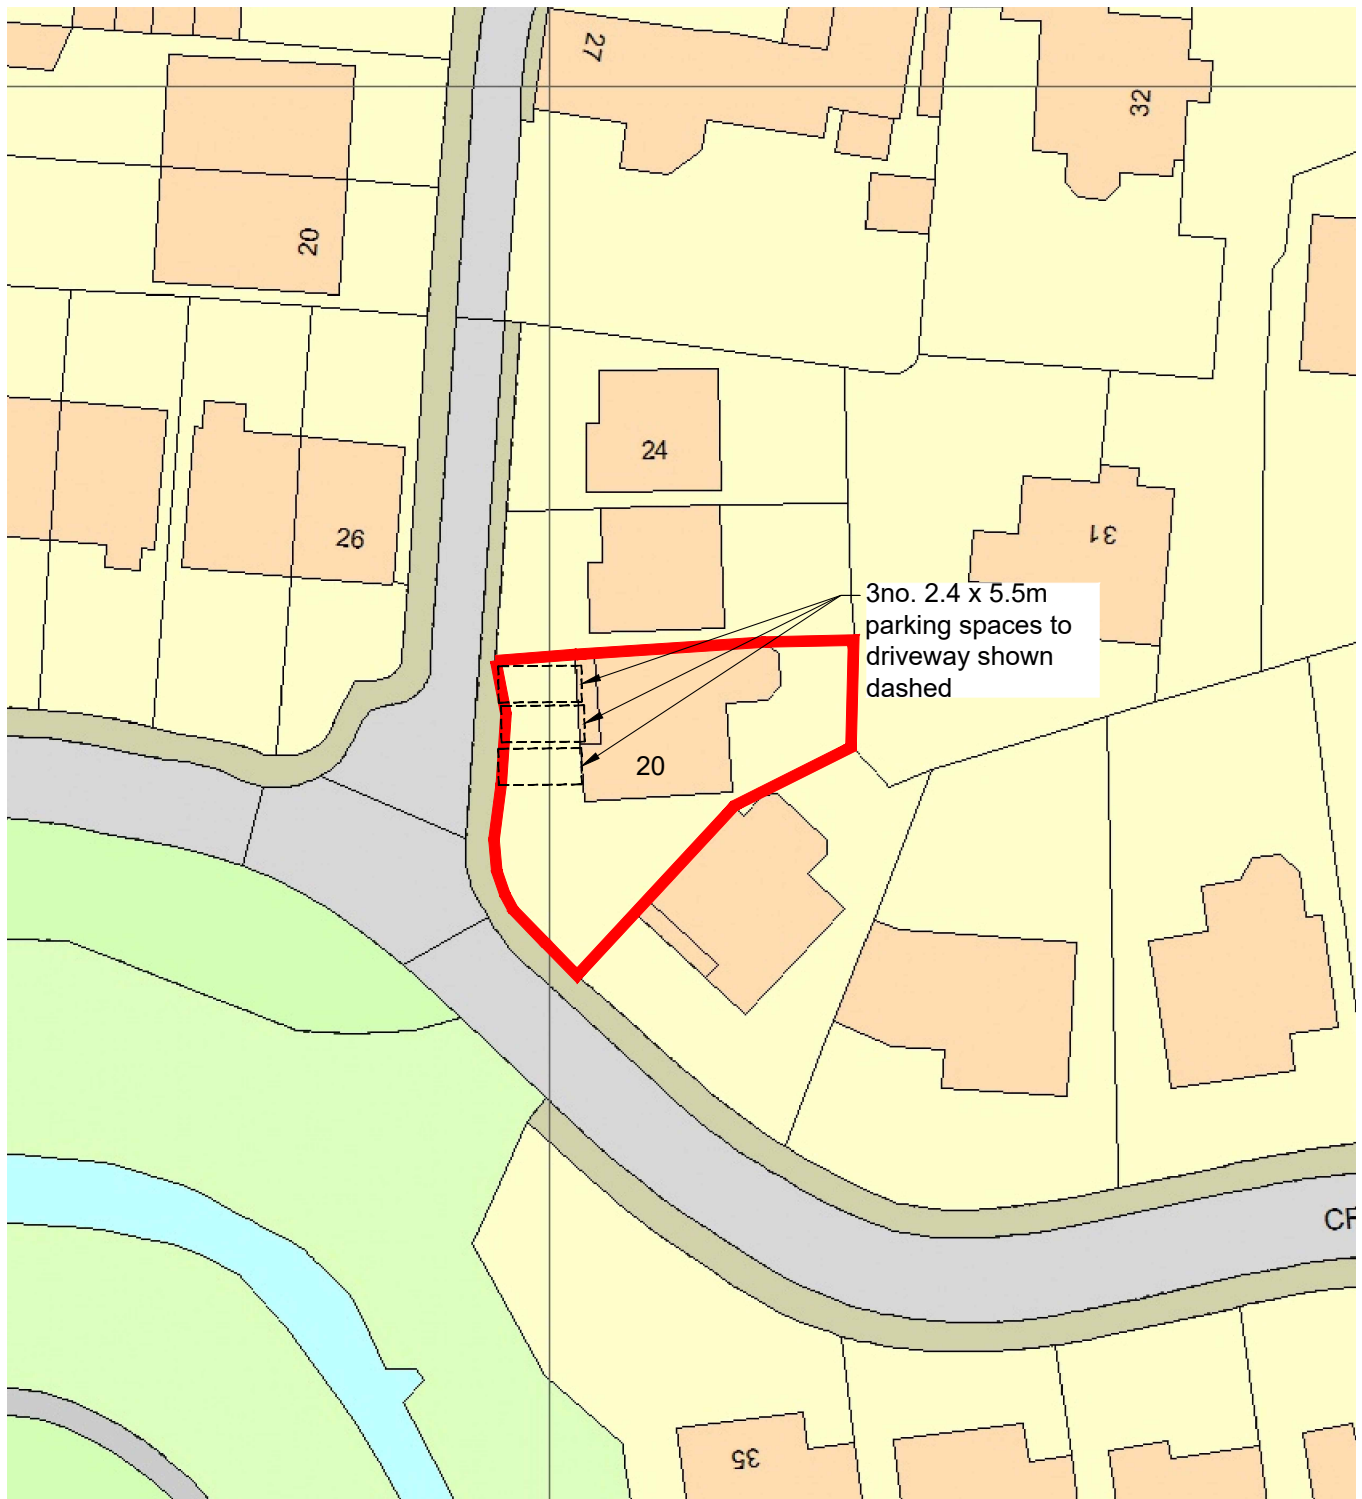

20 Croft Manor, Glossop
Existing Site Plan
Scale 1:500

