



SITE LOCATION PLAN
SCALE 1:1250

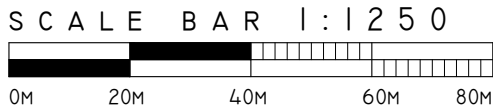

EXISTING SITE PLAN
SCALE 1:500

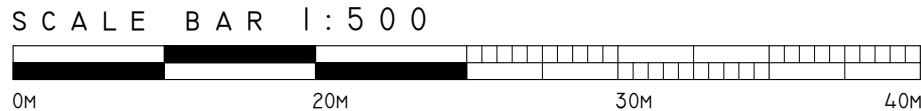

Cynergi Ltd
The Firs, 67 London Road
Newark
Nottinghamshire
NG24 1RZ
(T) 01636 605324
(E) enquiries@cynergi.info


Drawing Title:
CHANGE OF USE

Site Location and Existing Site Plan

PLANNING ISSUE

Date: March 2024
Scale: A3@see plan
Client: Kedleston Group Ltd.
Drawn by: MDT
Checked by: CK / DAL
Drawing Number: 485 - 01
Rev: -

Project:
Change of use to form new Childrens
Home at 95 St Johns Road, Buxton,
Derbyshire, SK17 6UT

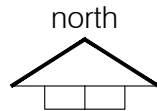

THE CONTRACTOR IS DEEMED TO HAVE CHECKED ALL DIMENSIONS ON SITE AND IS TO REPORT ANY DISCREPANCIES TO CYNERGI LTD.
THE CONTENTS OF THIS DRAWING ARE COVERED BY COPYRIGHT AND REMAIN THE PROPERTY OF CYNERGI LTD. WRITTEN APPROVAL MUST BE OBTAINED FROM CYNERGI LTD PRIOR TO DUPLICATION OR REPRODUCTION OF THIS DRAWING OR ITS CONTENTS. ANY DIMENSIONS NOT SHOWN ARE TO BE CHECKED AND AGREED WITH CYNERGI LTD.