
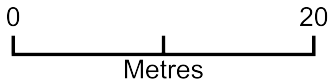


2000 - 014 18 Site Plan

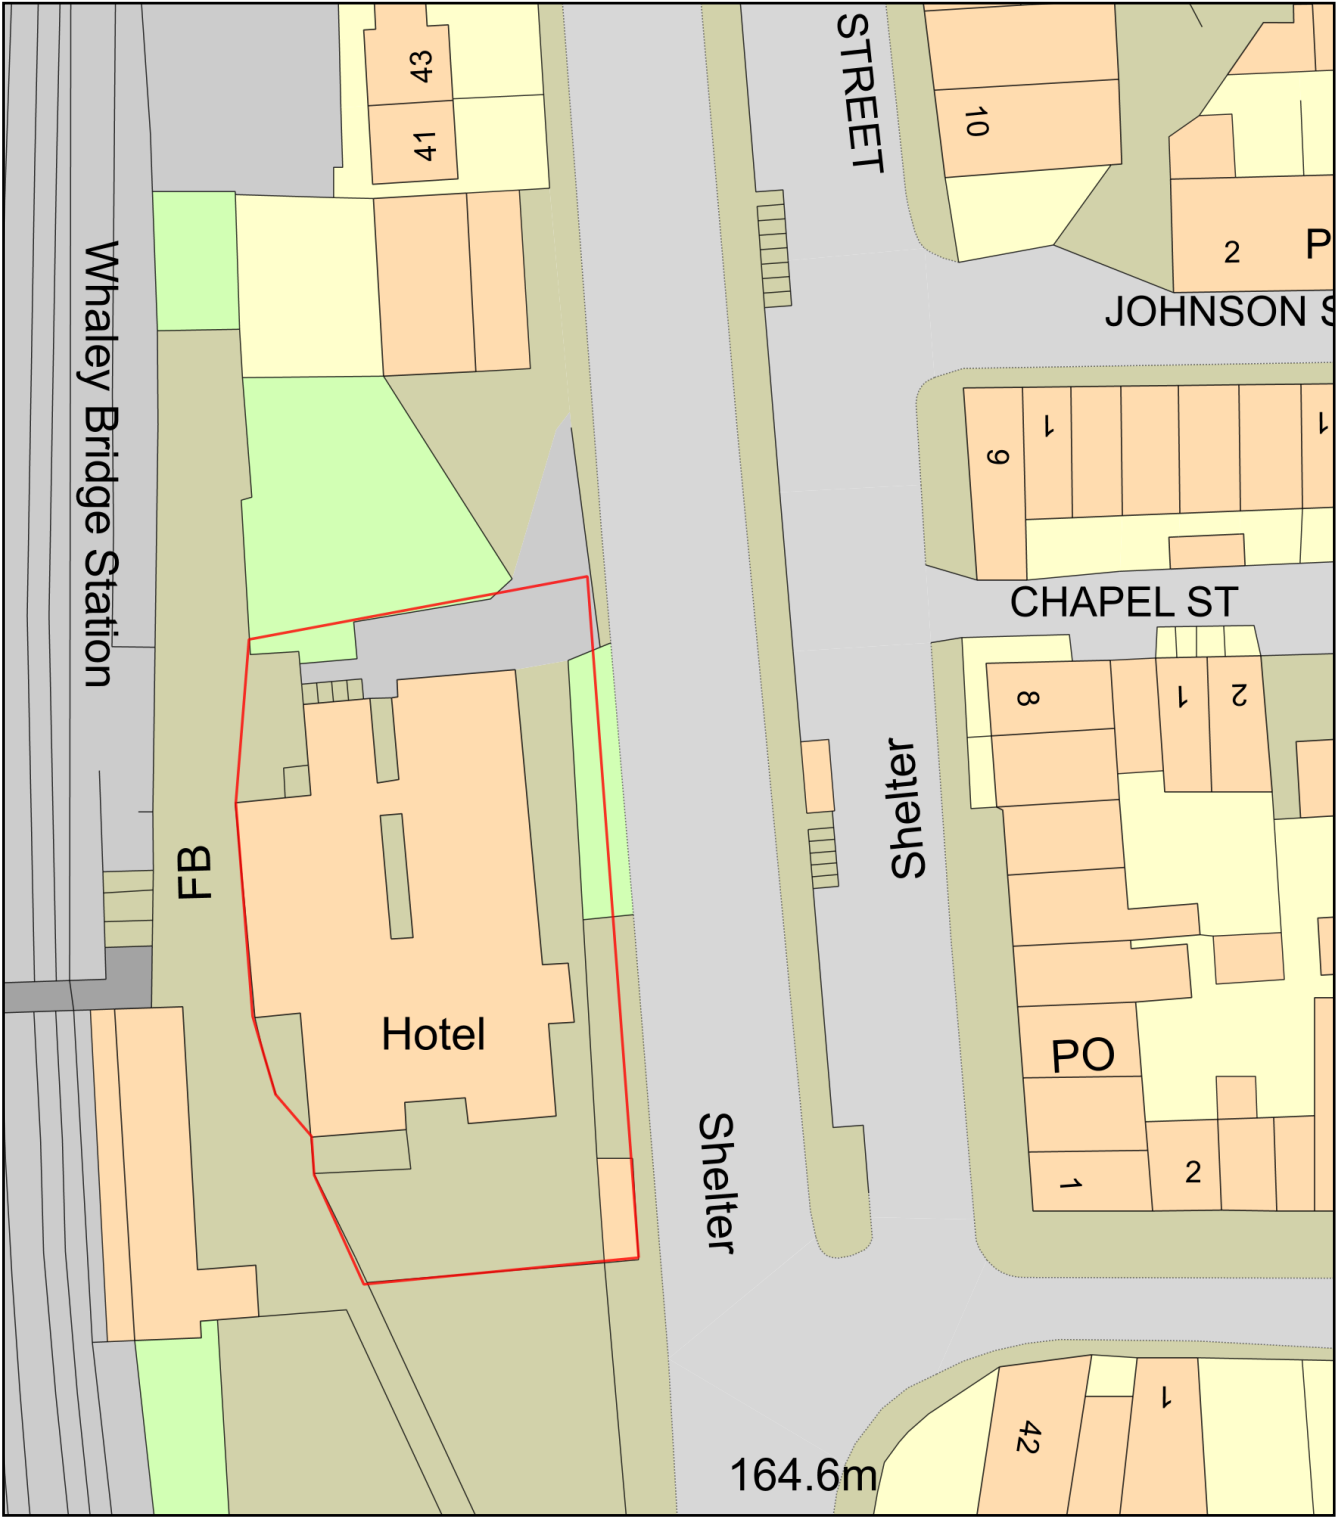

Plan Produced for: LW Interior Design
Date Produced: 14 May 2024
Plan Reference Number: TQRQM24135202042157
Scale: 1:500 @ A4