


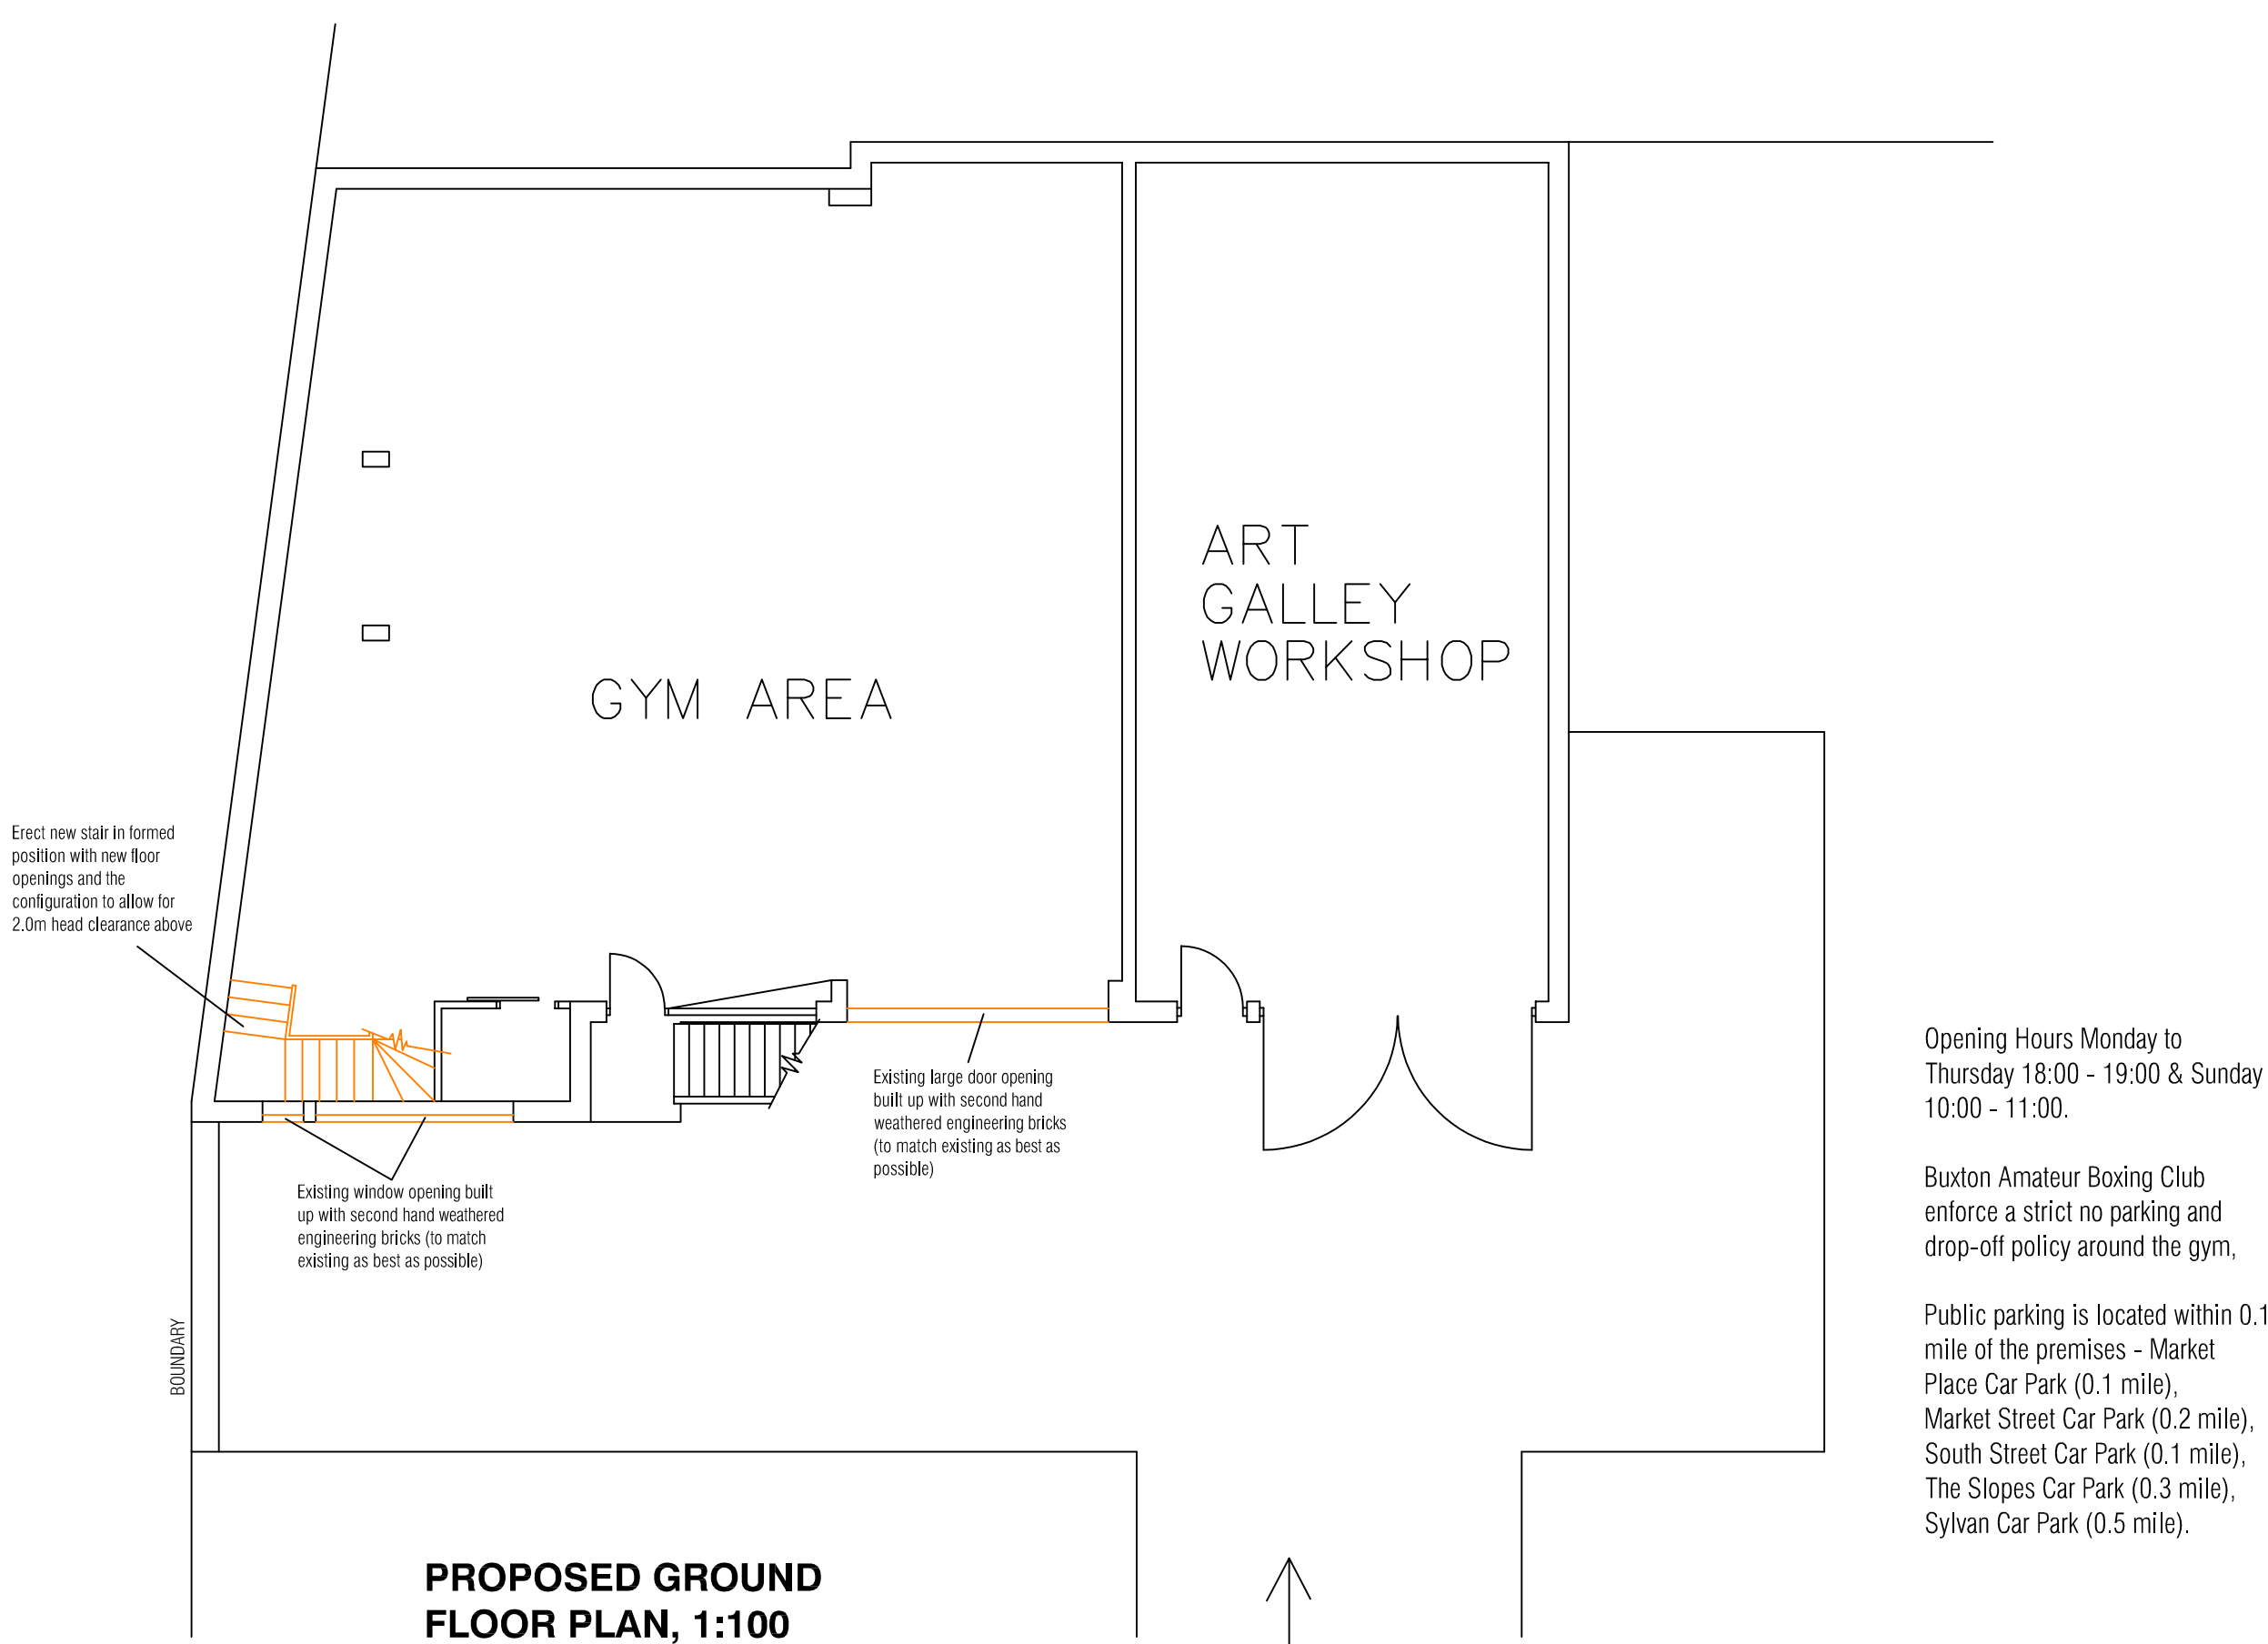

Opening Hours Monday to
Thursday 18:00 - 19:00 & Sunday
10:00 - 11:00.

Buxton Amateur Boxing Club
enforce a strict no parking and
drop-off policy around the gym,

Public parking is located within 0.1
mile of the premises - Market
Place Car Park (0.1 mile),
Market Street Car Park (0.2 mile),
South Street Car Park (0.1 mile),
The Slopes Car Park (0.3 mile),
Sylvan Car Park (0.5 mile).

STUDIO
CHARRETTE

A: The Clubhouse, 50 Grosvenor Hill, London, W1K 3QT
W: www.studiocharrette.co.uk

Client

Ciaran Broomhead

Project Title

24 Dale Road, Buxton SK17
6LN

Drawing Title

Proposed change of use

Proposed ground floor plan

Drawing No.
SC / 24 / 257 - 201

Date - May 2024

Created By
A Mc

Check By

Rev

Planning

Bulking Control

Client

Sketch

Information

This drawing and the copyright, design rights and all other intellectual property rights in it belong to Studio Charrette Ltd. No licence or assignment of any such rights is granted hereunder. This drawing is not to be copied or divulged to a third party without written permission.