


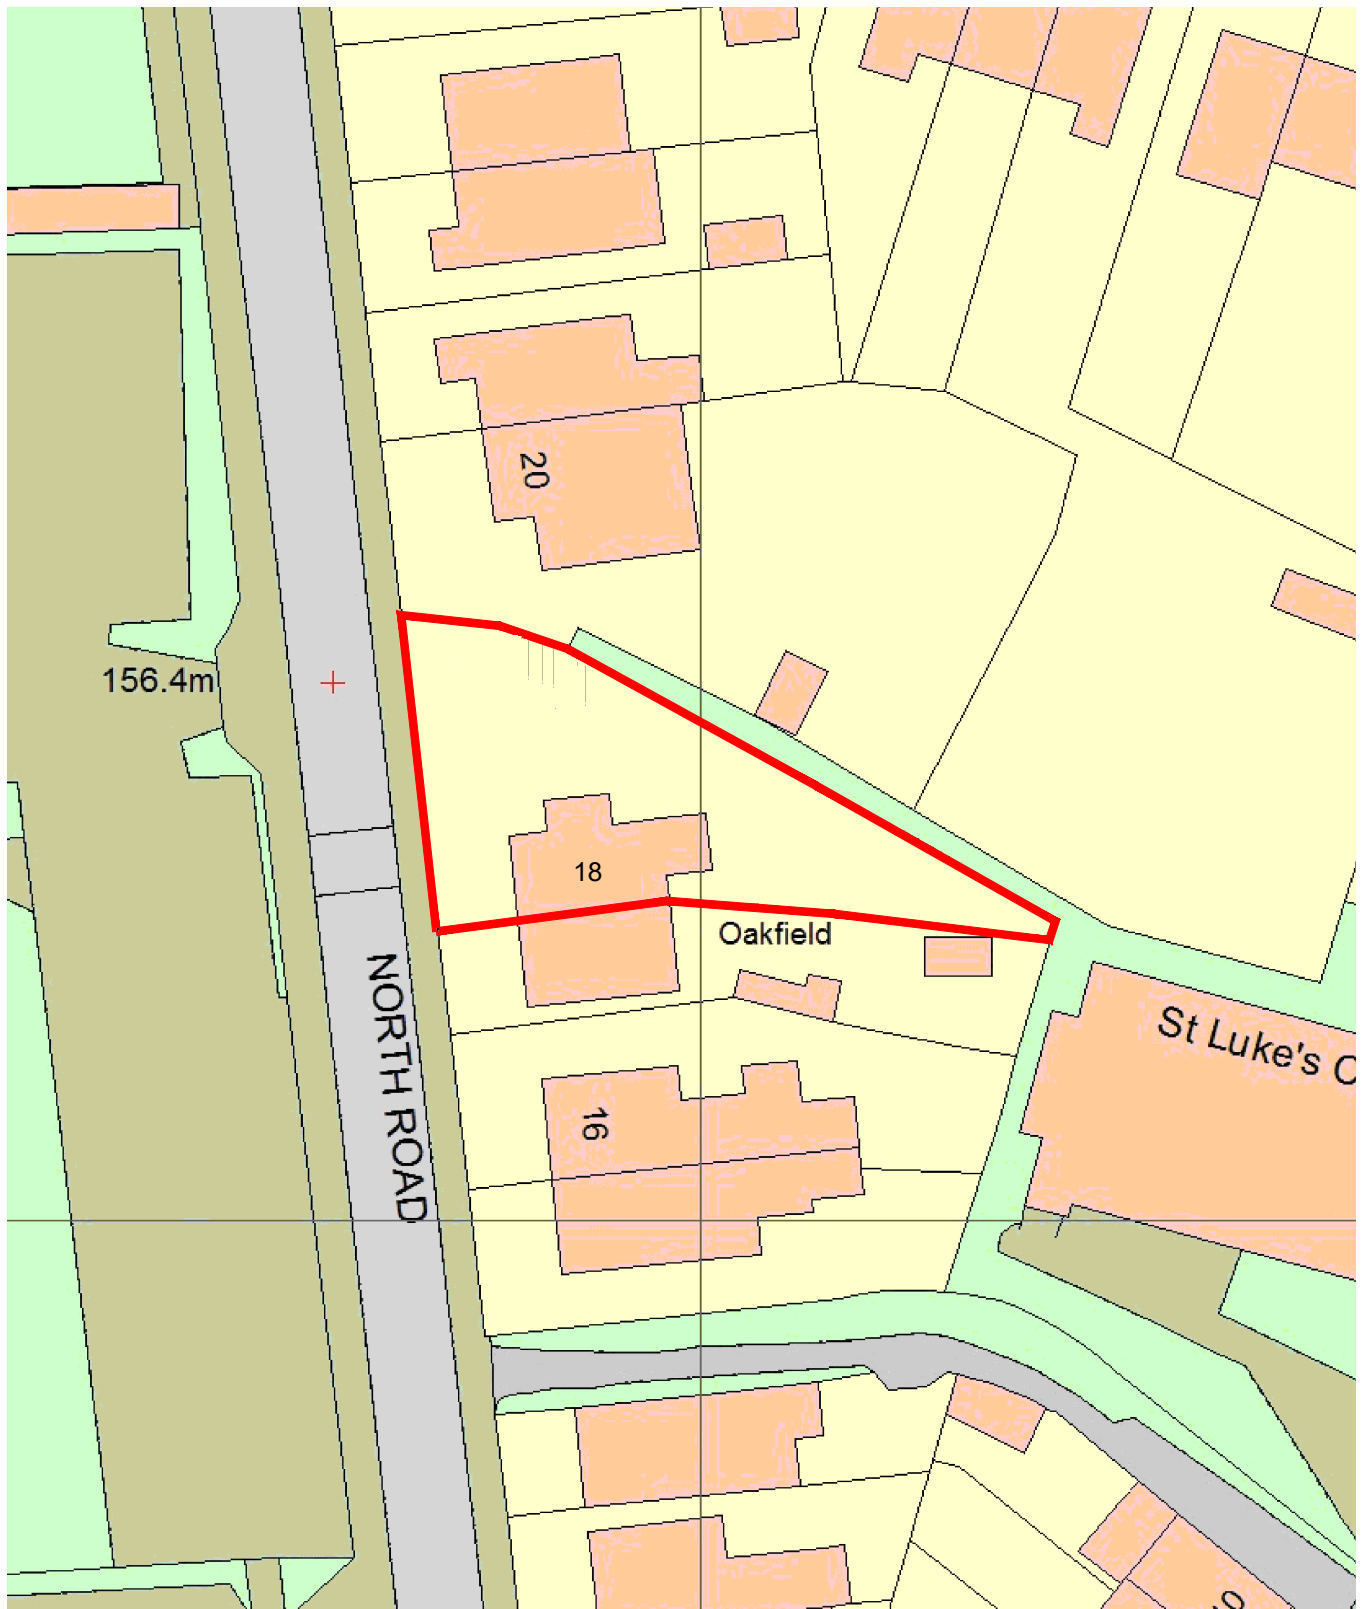

18 North Road, Glossop
Existing Site Plan
Scale 1:500

