


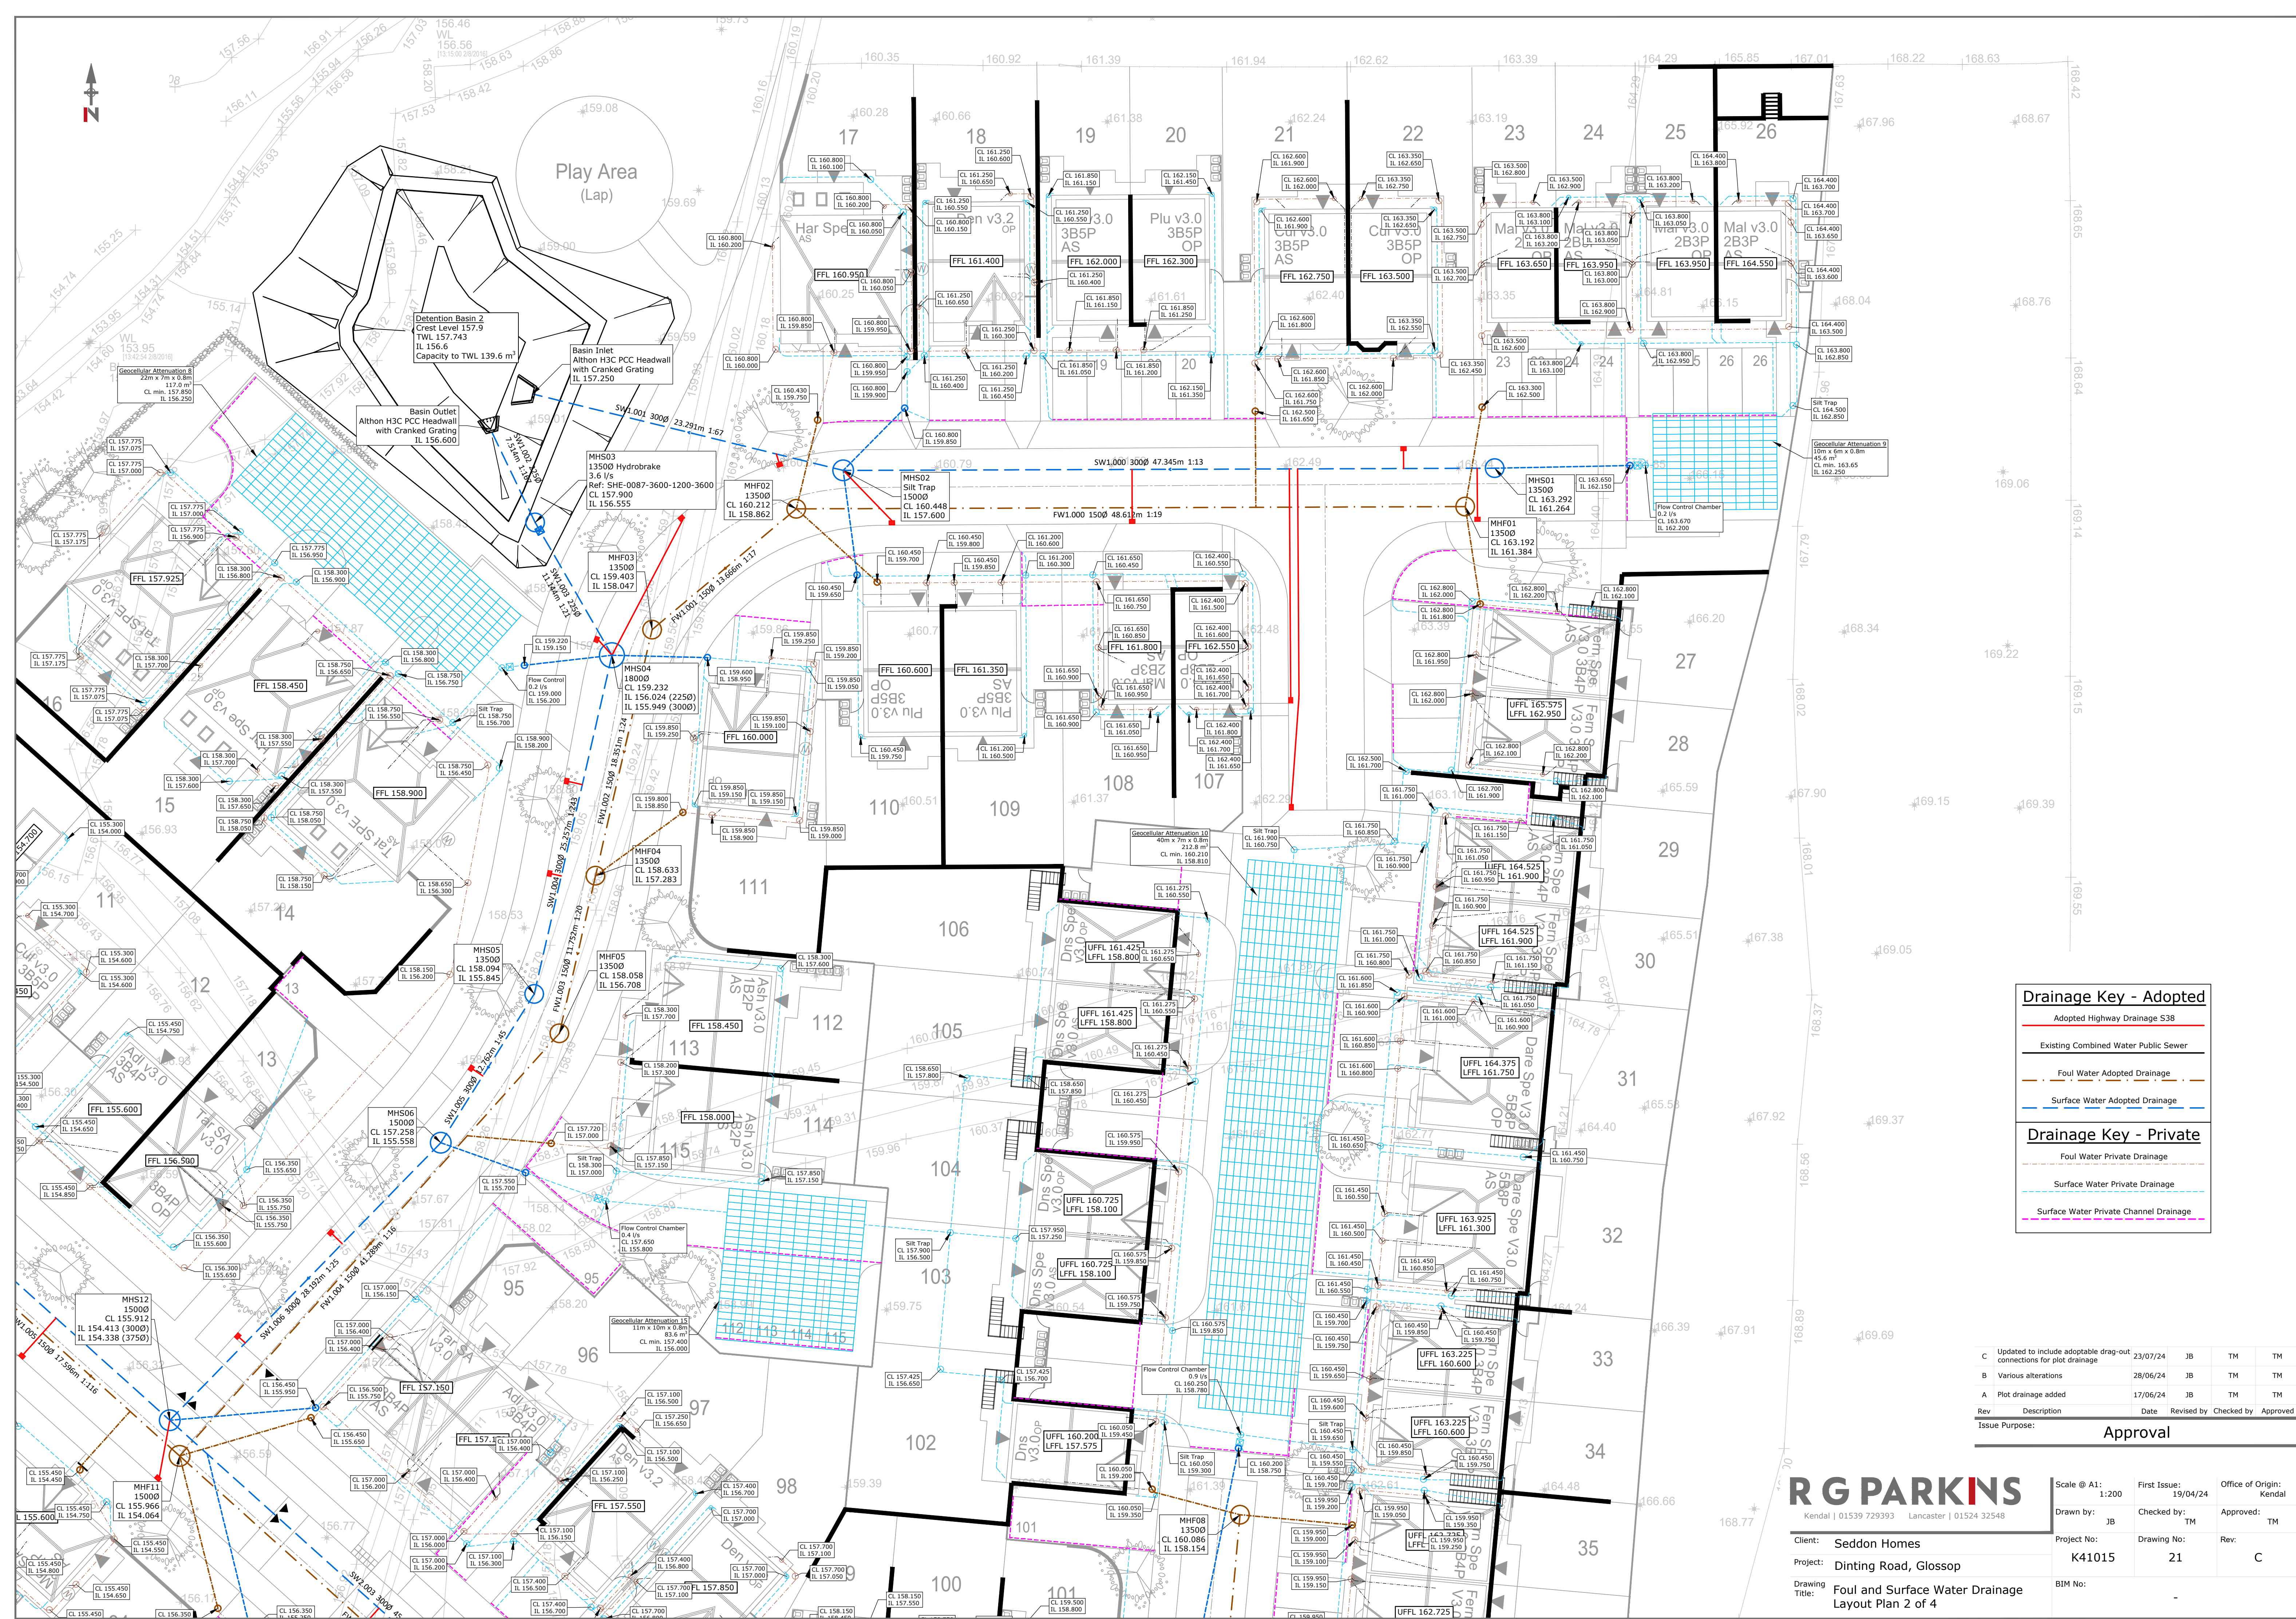

Drainage Key - Adopted

- Adopted Highway Drainage S38
- Existing Combined Water Public Sewer
- Foul Water Adopted Drainage
- Surface Water Adopted Drainage

Drainage Key - Private

- Foul Water Private Drainage
- Surface Water Private Drainage
- Surface Water Private Channel Drainage

C	Updated to include adoptable drag-out connections for plot drainage	23/07/24	JB	TM	TM
B	Various alterations	28/06/24	JB	TM	TM
A	Plot drainage added	17/06/24	JB	TM	TM
Rev	Description	Date	Revised by	Checked by	Approved

Issue Purpose: Approval

R G PARKINS
Kendal | 01539 729393 | Lancaster | 01524 32548

Client: Seddon Homes
Project: Dinting Road, Glossop
Drawing Title: Foul and Surface Water Drainage Layout Plan 2 of 4

Scale @ A1: 1:200
First Issue: 19/04/24
Office of Origin: Kendal
Drawn by: JB
Checked by: TM
Approved: TM
Project No: K41015
Drawing No: 21
Rev: C
BIM No: -