


Site plan

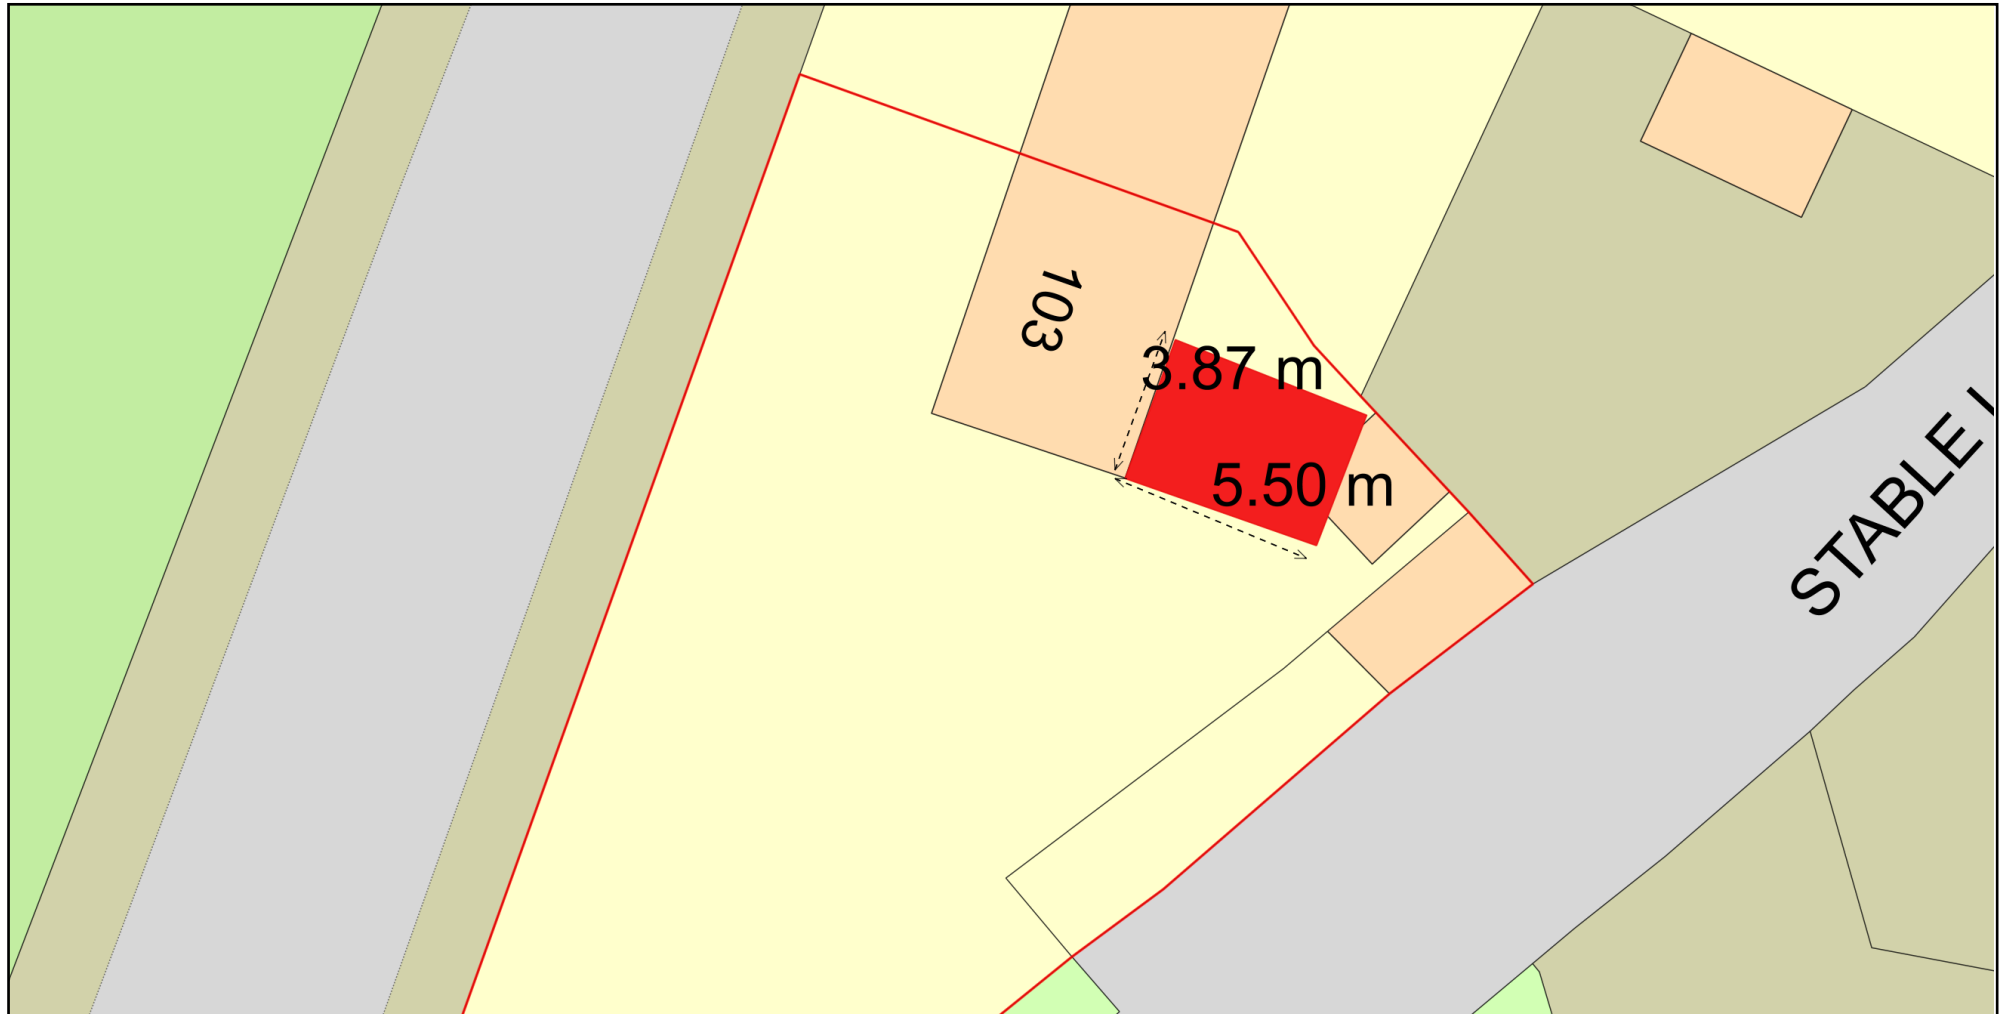

0 10
Metres



Plan Produced for: S Phillips

Date Produced: 10 Oct 2024

Plan Reference Number: TQRQM24284100921493

Scale: 1:200 @ A4

© Crown copyright and database rights 2023 OS 100042766