


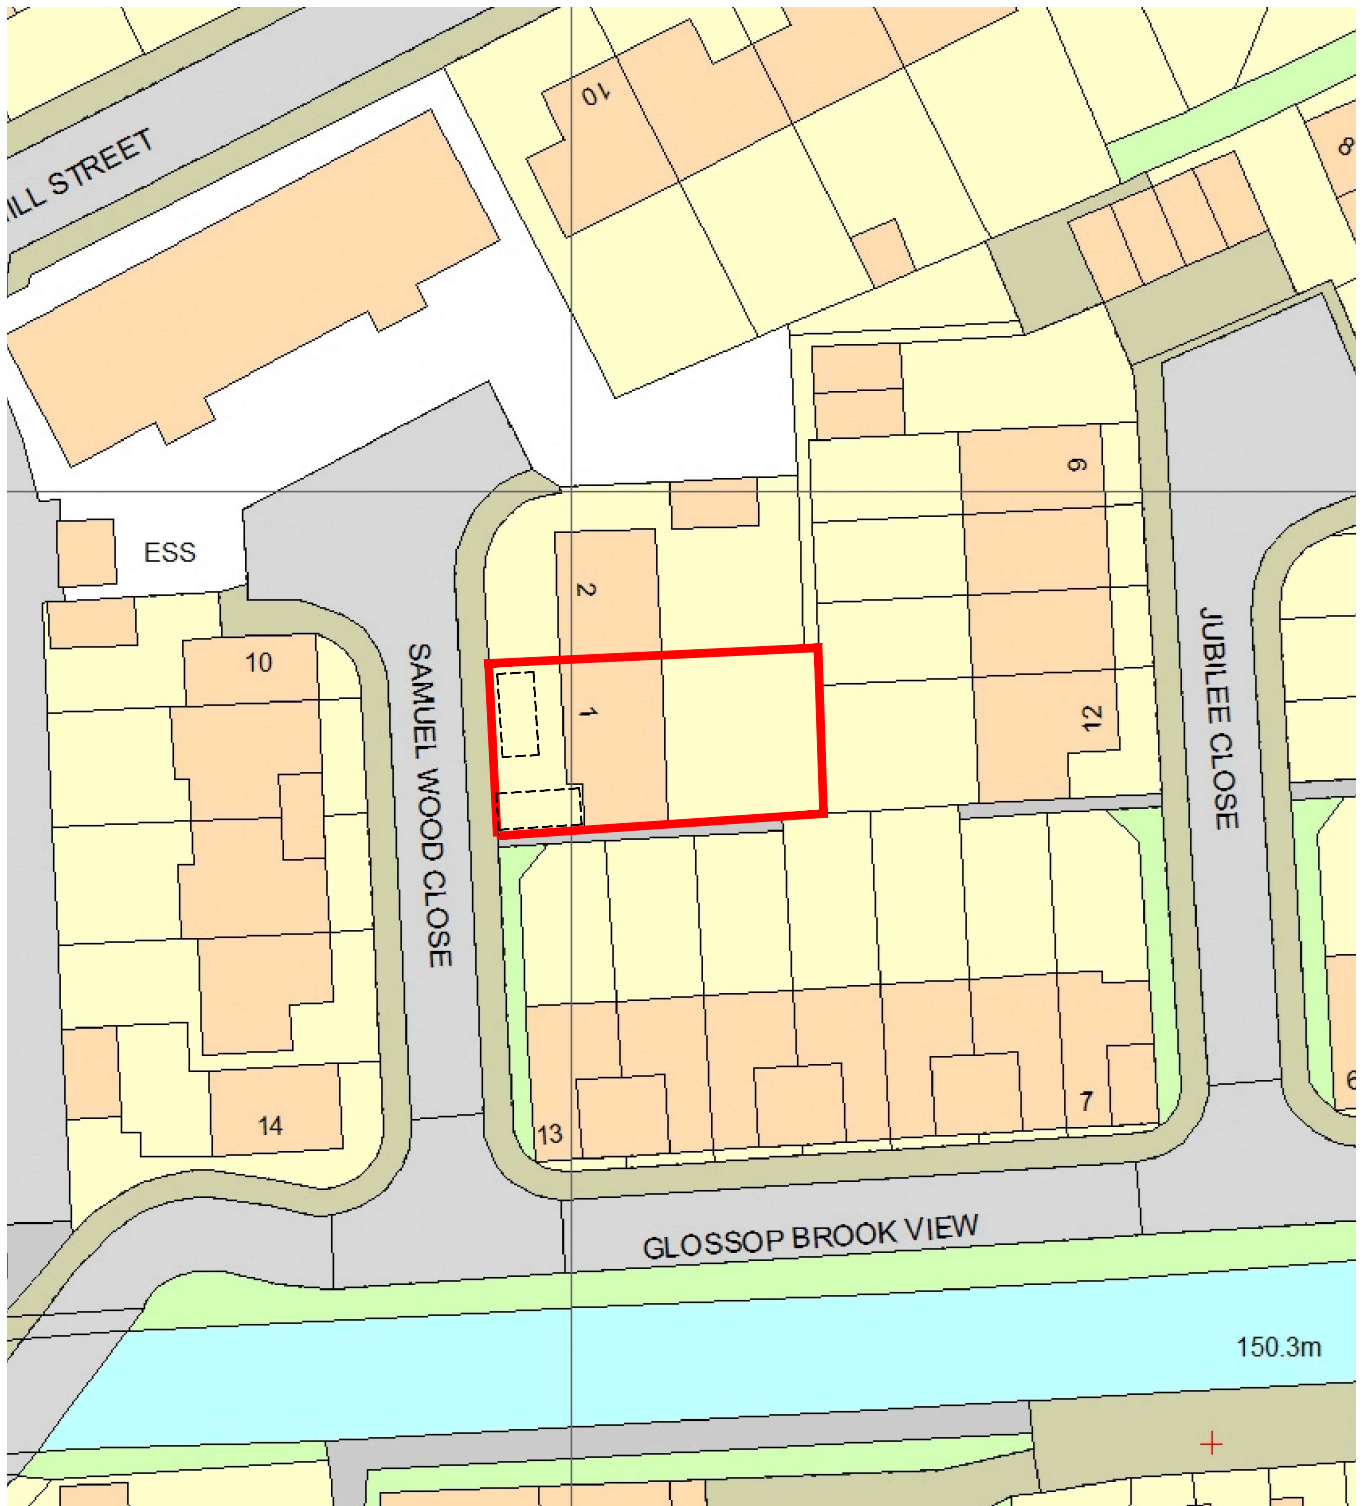

1 Samuel Wood Close, Glossop
Existing Site Plan
Scale 1:500

