


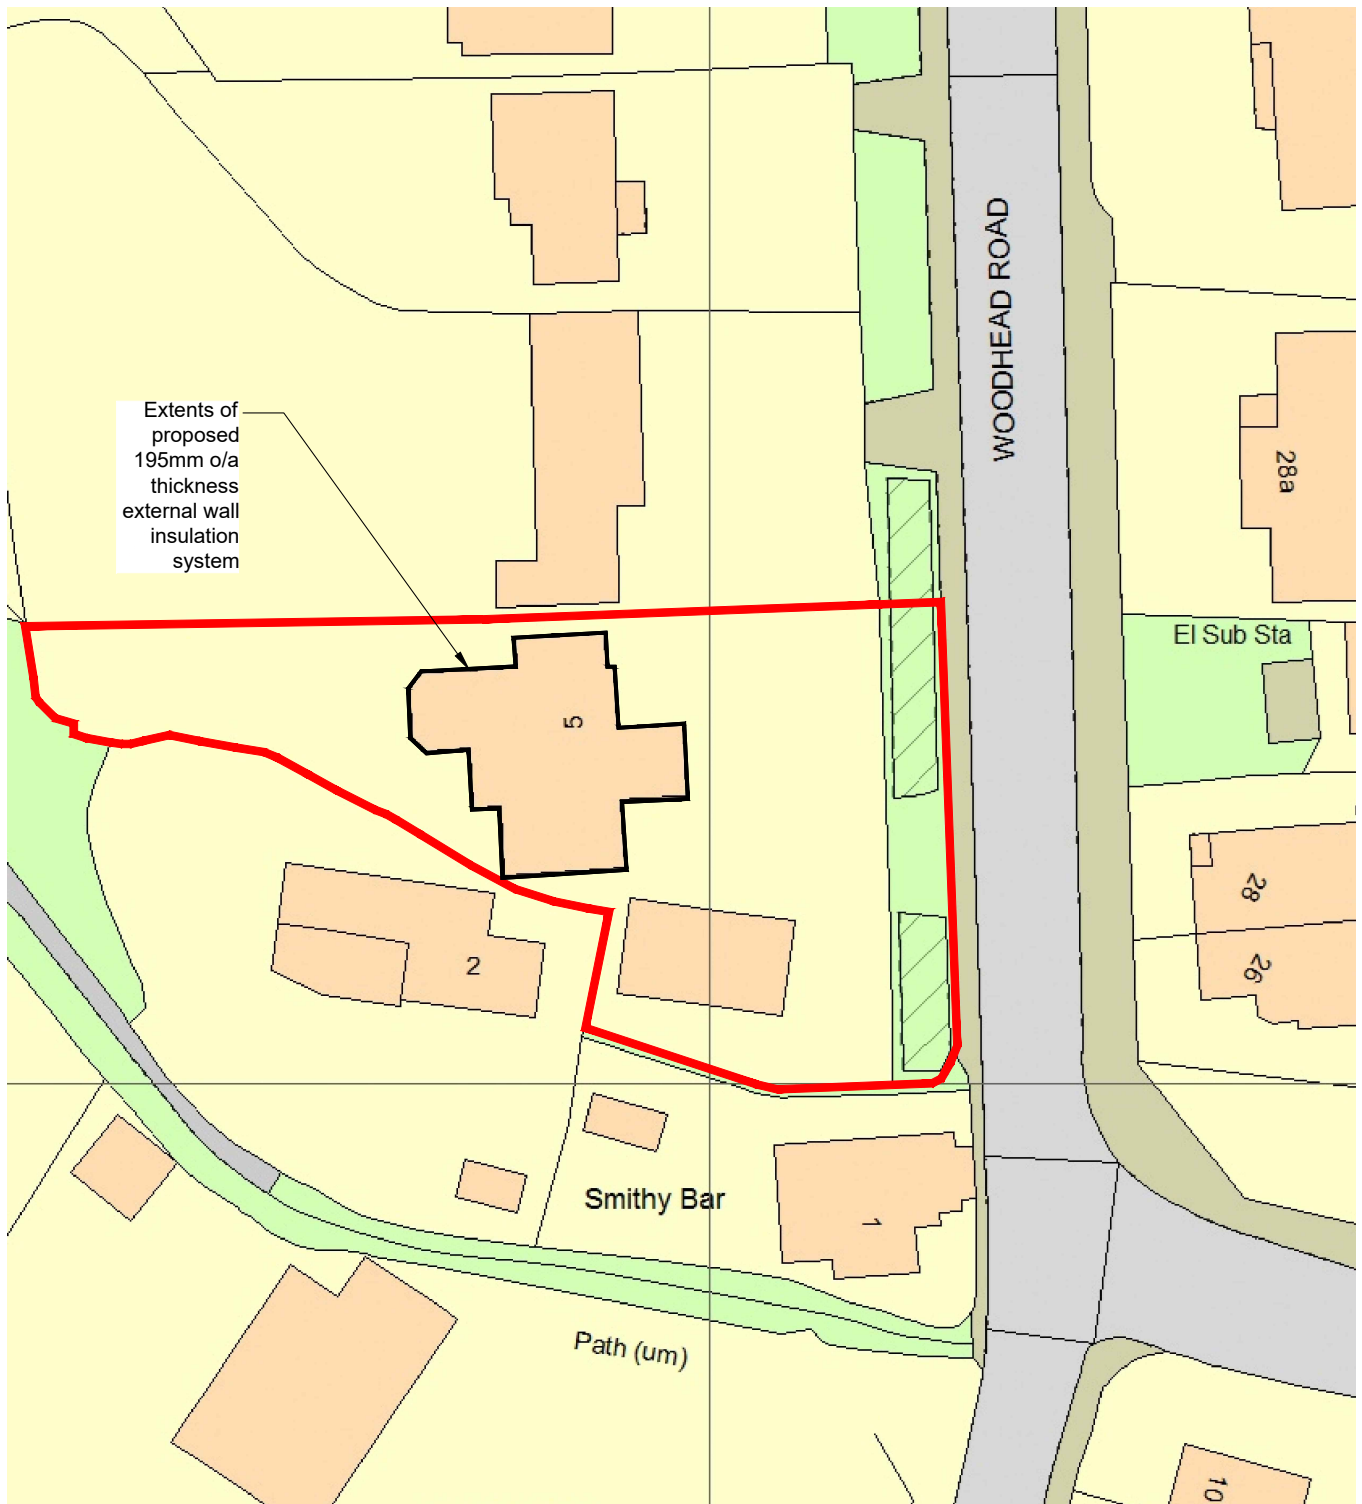

Wyldersley, 5 Woodhead Road, Glossop
Proposed Site Plan
Scale 1:500

