


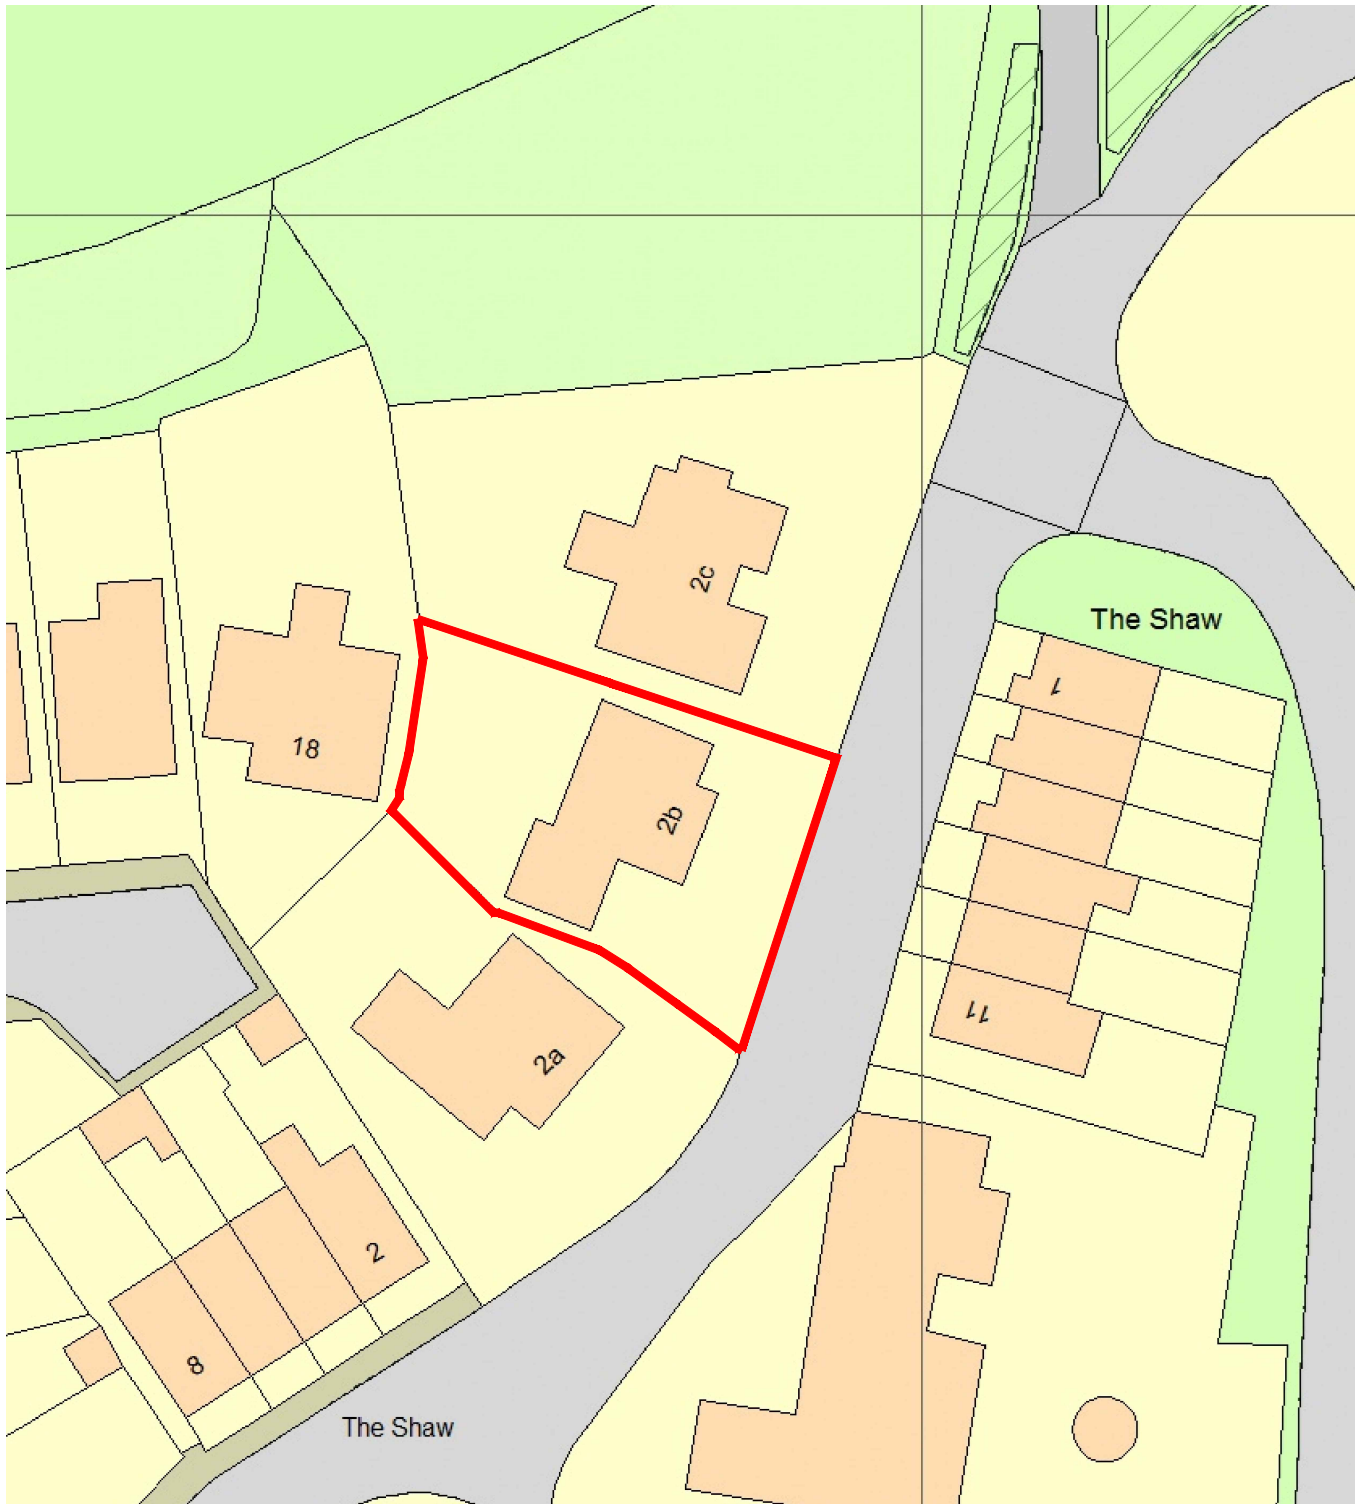

2b The Shaw, Hadfield, Glossop
Existing Site Plan
Scale 1:500

