


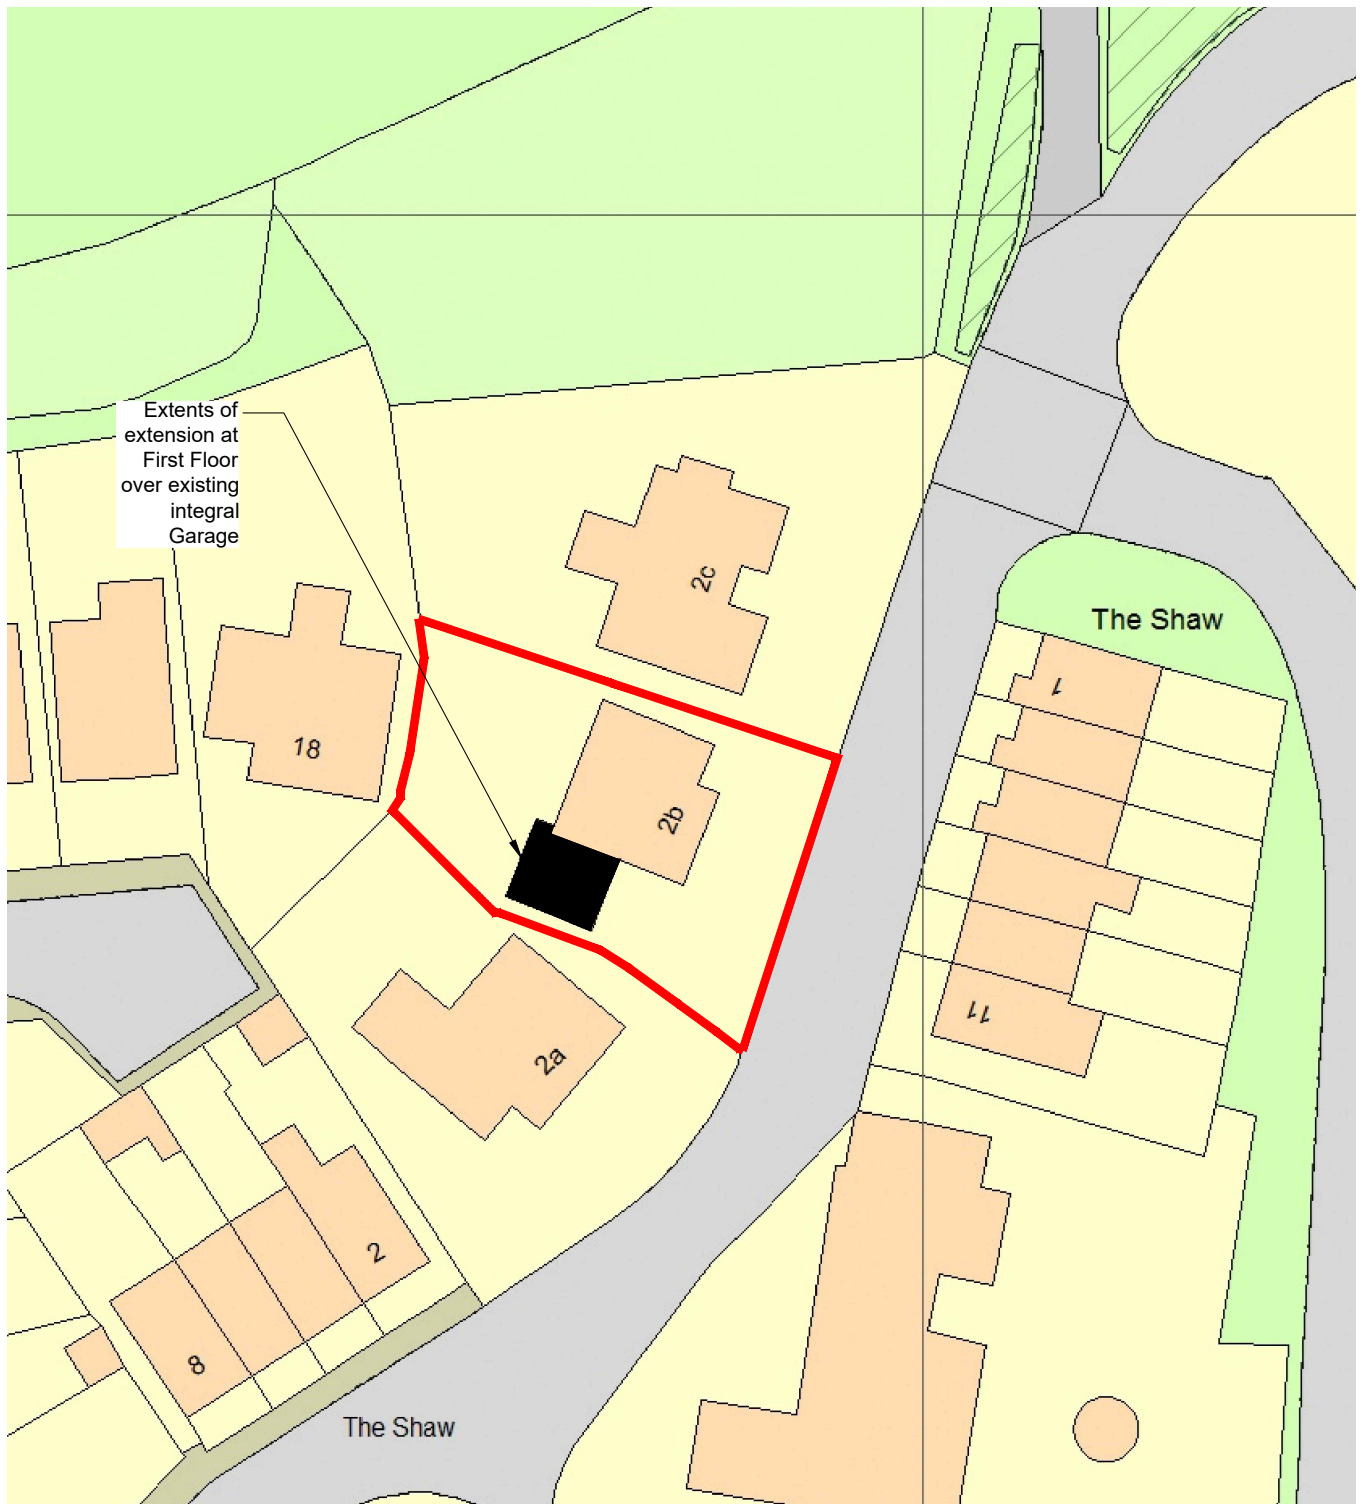

2b The Shaw, Hadfield, Glossop
Proposed Site Plan
Scale 1:500

