


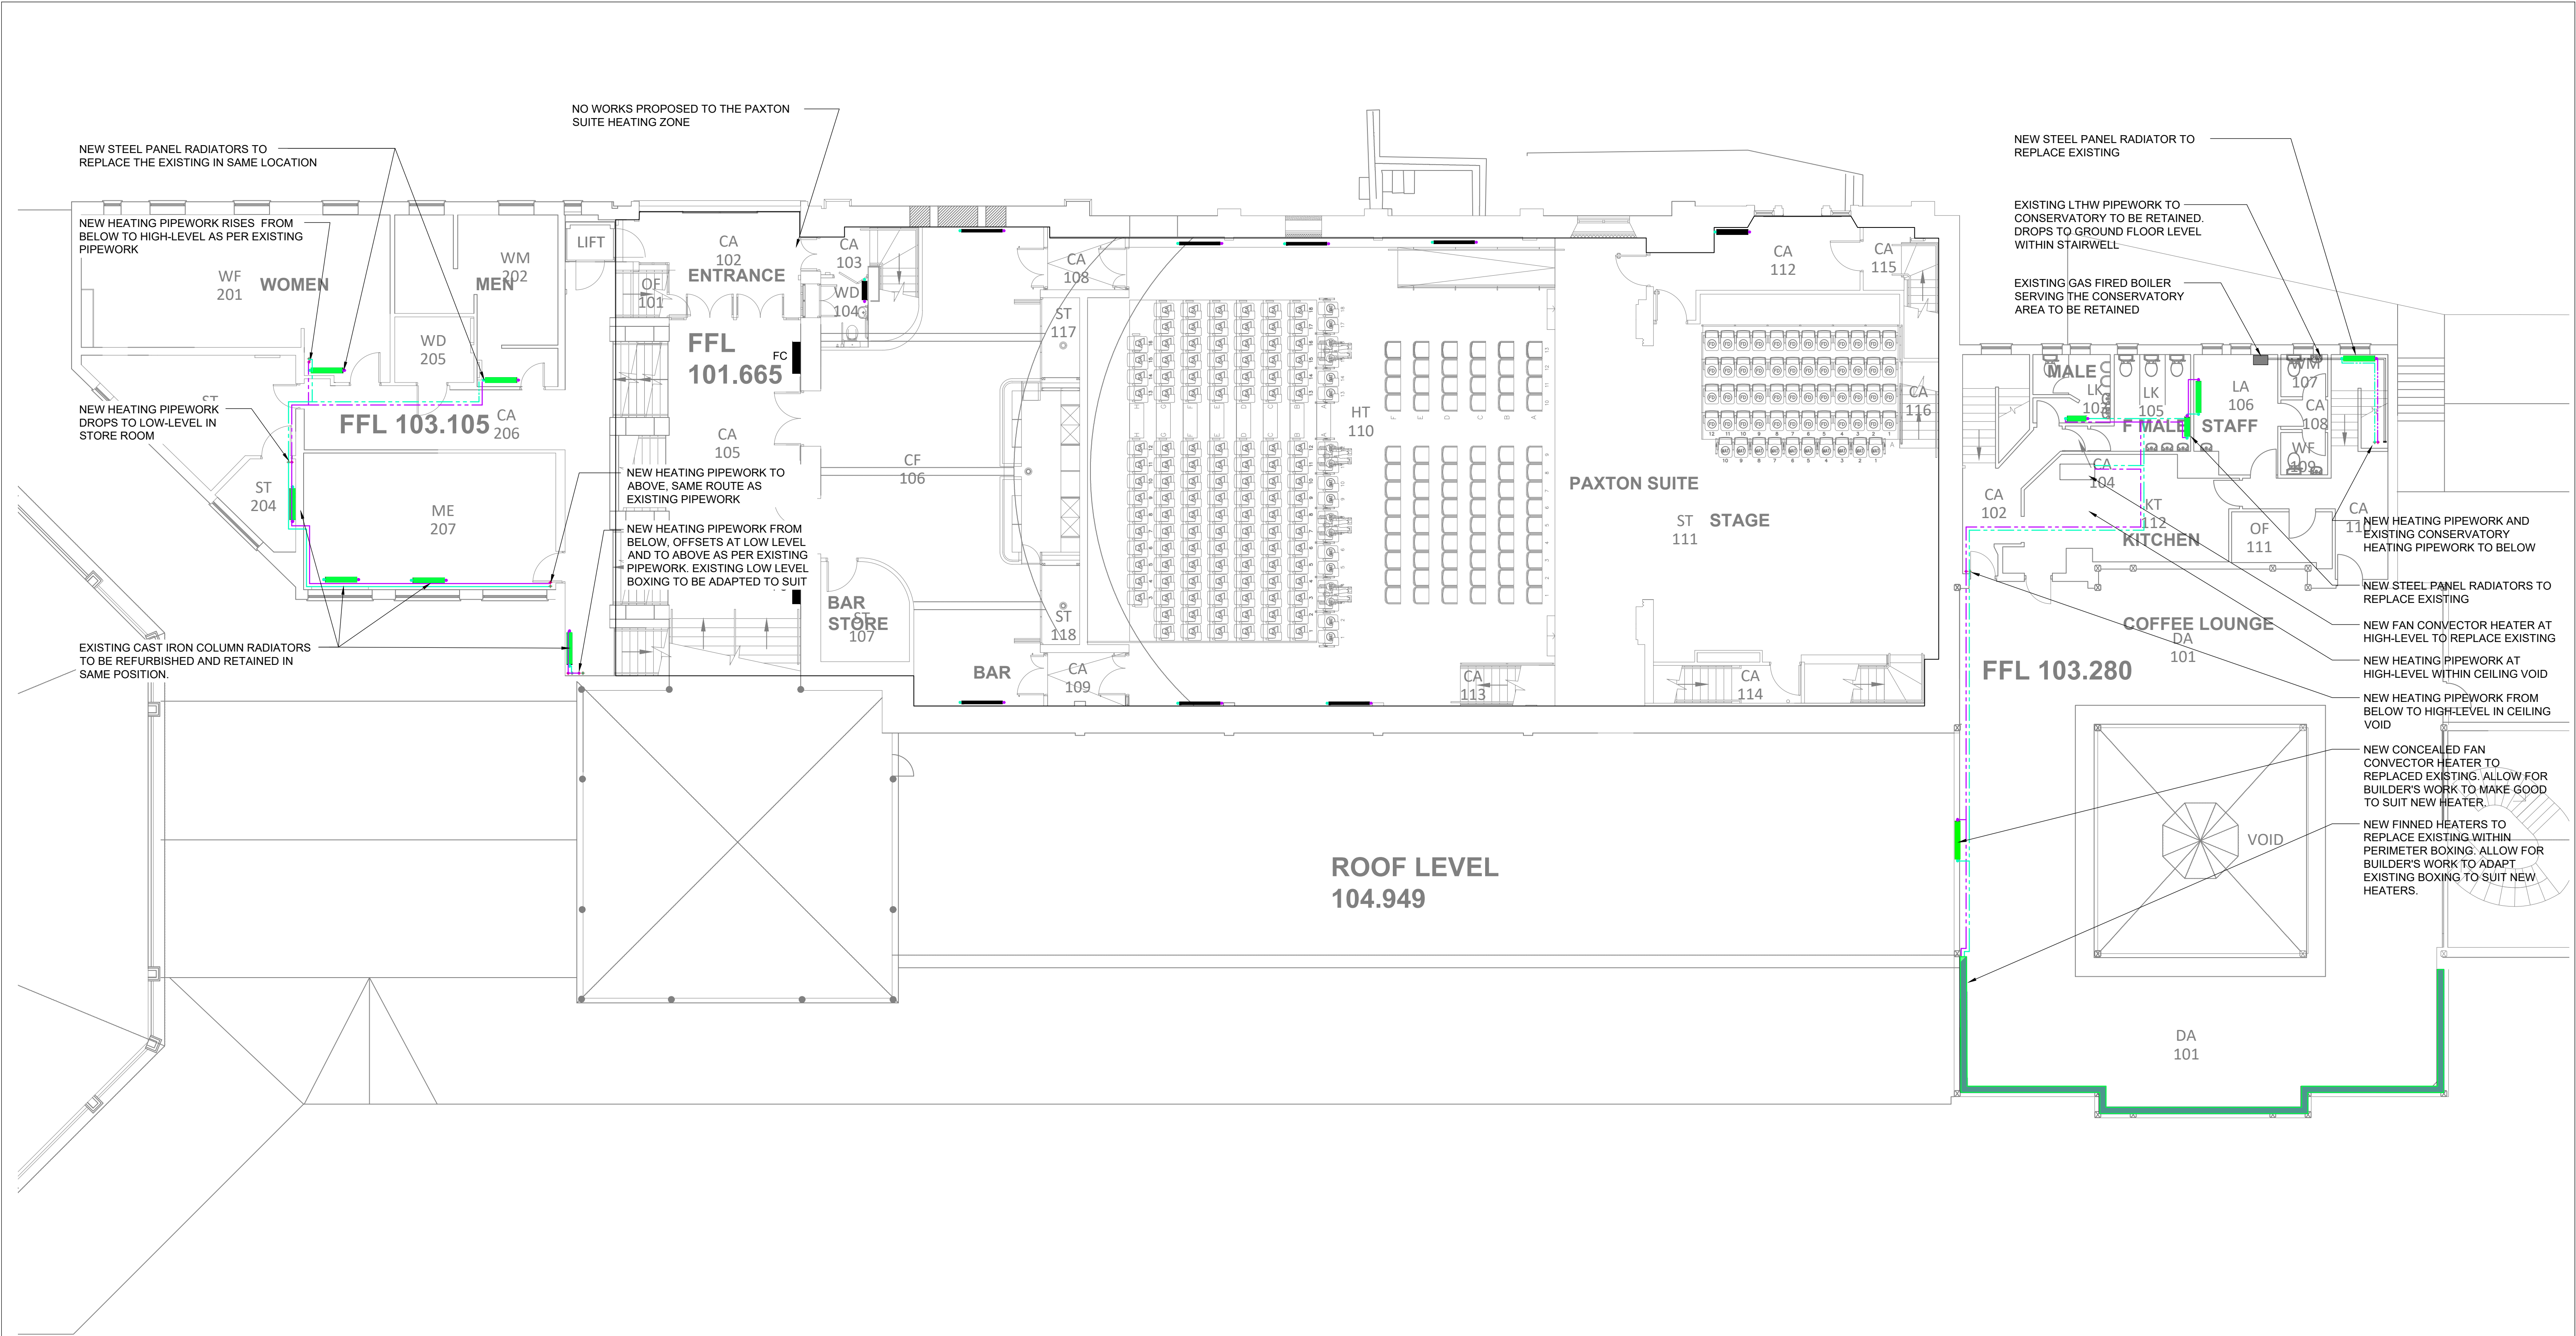

FOR ALL EXISTING & PROPOSED HEATING EMITTER REFERENCES AND BUILDER'S WORK REFERENCES REFER TO HBS REPORT : HBS-RP-MEP-901

Notes: 1. DRAWING TO BE READ IN CONJUNCTION WITH HBS REPORT: HBS-RP-MEP-901											THIS DRAWING IS PRODUCED FOR USE IN THIS PROJECT ONLY AND MAY NOT BE USED FOR ANY OTHER PURPOSE. THE ORIGINATOR ACCEPTS NO LIABILITY FOR THE USE OF THIS DRAWING OTHER THAN THE PURPOSE FOR WHICH IT WAS INTENDED IN CONNECTION WITH THIS PROJECT AS RECORDED IN THE 'PURPOSE FOR ISSUE' AND 'FILE STATUS CODE'. THIS DRAWING MAY NOT BE REPRODUCED IN ANY FORM WITHOUT PRIOR WRITTEN AGREEMENT. © CROWN COPYRIGHT AND DATABASE RIGHTS 2025 ORDNANCE SURVEY LICENCE NUMBER 100019340.										0m1236m 1:100 ORIGINAL SHEET SIZE A1										CLIENT Alliance Norse PROJECT Buxton Pavilion - Replacement Boilers and Associated works										TITLE Mechanical Services Level 1 (Street Level) Proposed Heating Layout										www.hamsonbarronsmith.com Hamson Barron Smith Haywards Heath Hayworthe House, Market Place Haywards Heath West Sussex RH16 1DB 01444 449400 hello@hamsonbarronsmith.com										SCALES 1:100 DRAWING NUMBER HBS - 00 - 01 -DR- M - 5611 STATUS CODE S3 PURPOSE OF ISSUE FOR REVIEW										DISCIPLINE MECH ENG REV CODE P01 Drawn DH Checked NW Approved										PROJECT NUMBER 117109	