


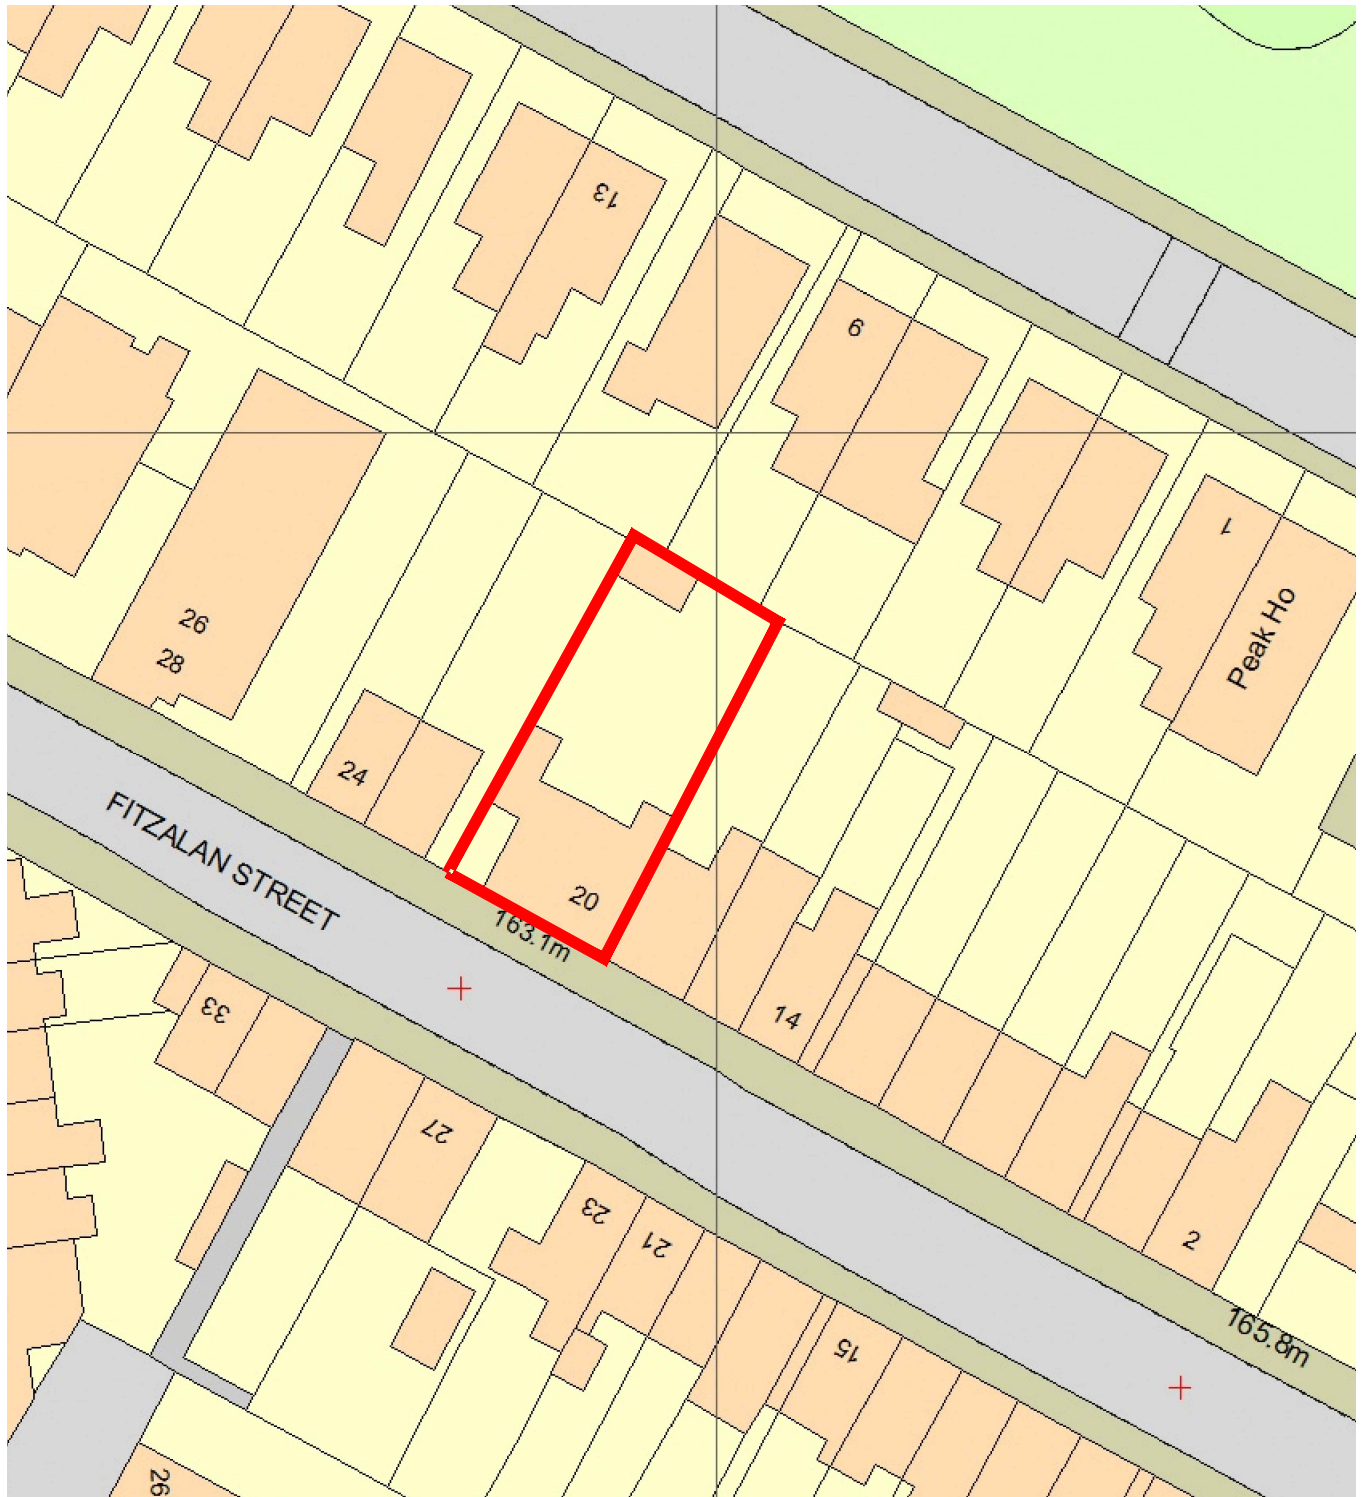

20 Fitzalan Street, Glossop
Existing Site Plan
Scale 1:500

