


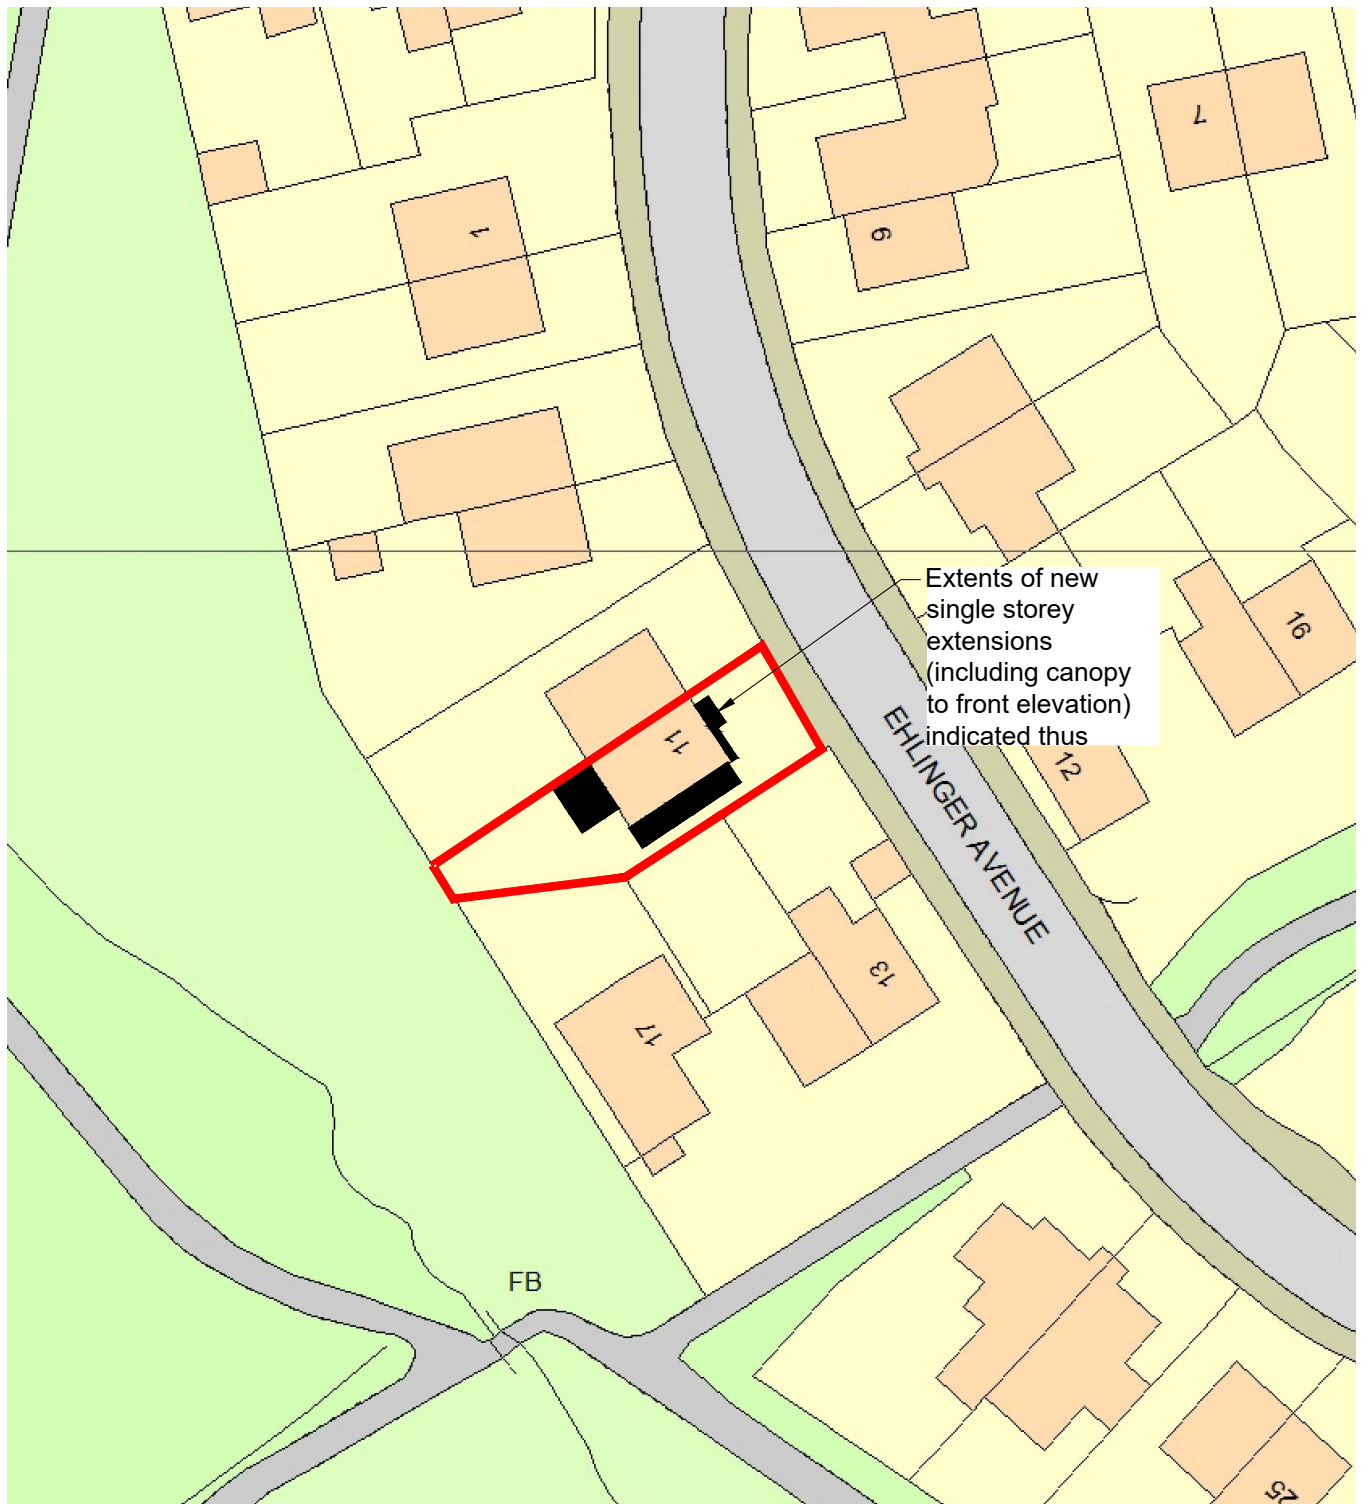

11 Ehlinger Avenue, Hadfield, Glossop
Proposed Site Plan
Scale 1:500

