



Drawing Notes
1.All dimensions must be checked on site and any discrepancies verified with the designer.
2.Unless shown otherwise, all dimensions are to structural surfaces.
3.All work must comply with relevant building Standards and Building Regulations requirements. Drawing errors and omissions to be reported to the architect.
4.In accordance with updated CDM regulations any revisions or design variations must be verified with the appointed principal designer during construction.


Drawing copywrite of LANDE Design Studio Ltd.
THESE ARE NOT CONSTRUCTION DRAWINGS



EXISTING & PROPOSED NORTH ELEVATION
@1:50



EXISTING & PROPOSED NORTH ELEVATION
@1:50



EXISTING & PROPOSED EAST ELEVATION
@1:50

Site Address:			
1 Spring Gardens, Buxton, Derbyshire SK17 6BJ			
Project:			
Change of use & listed building consent			
Drawing title:			
Elevations (side and rear)			
Status:	Date:		
PLANNING	March 2025		
Project no:	Drawing no:	Revision:	Scale:
LDS-24-1033	1.4	-	1:50@A3

