
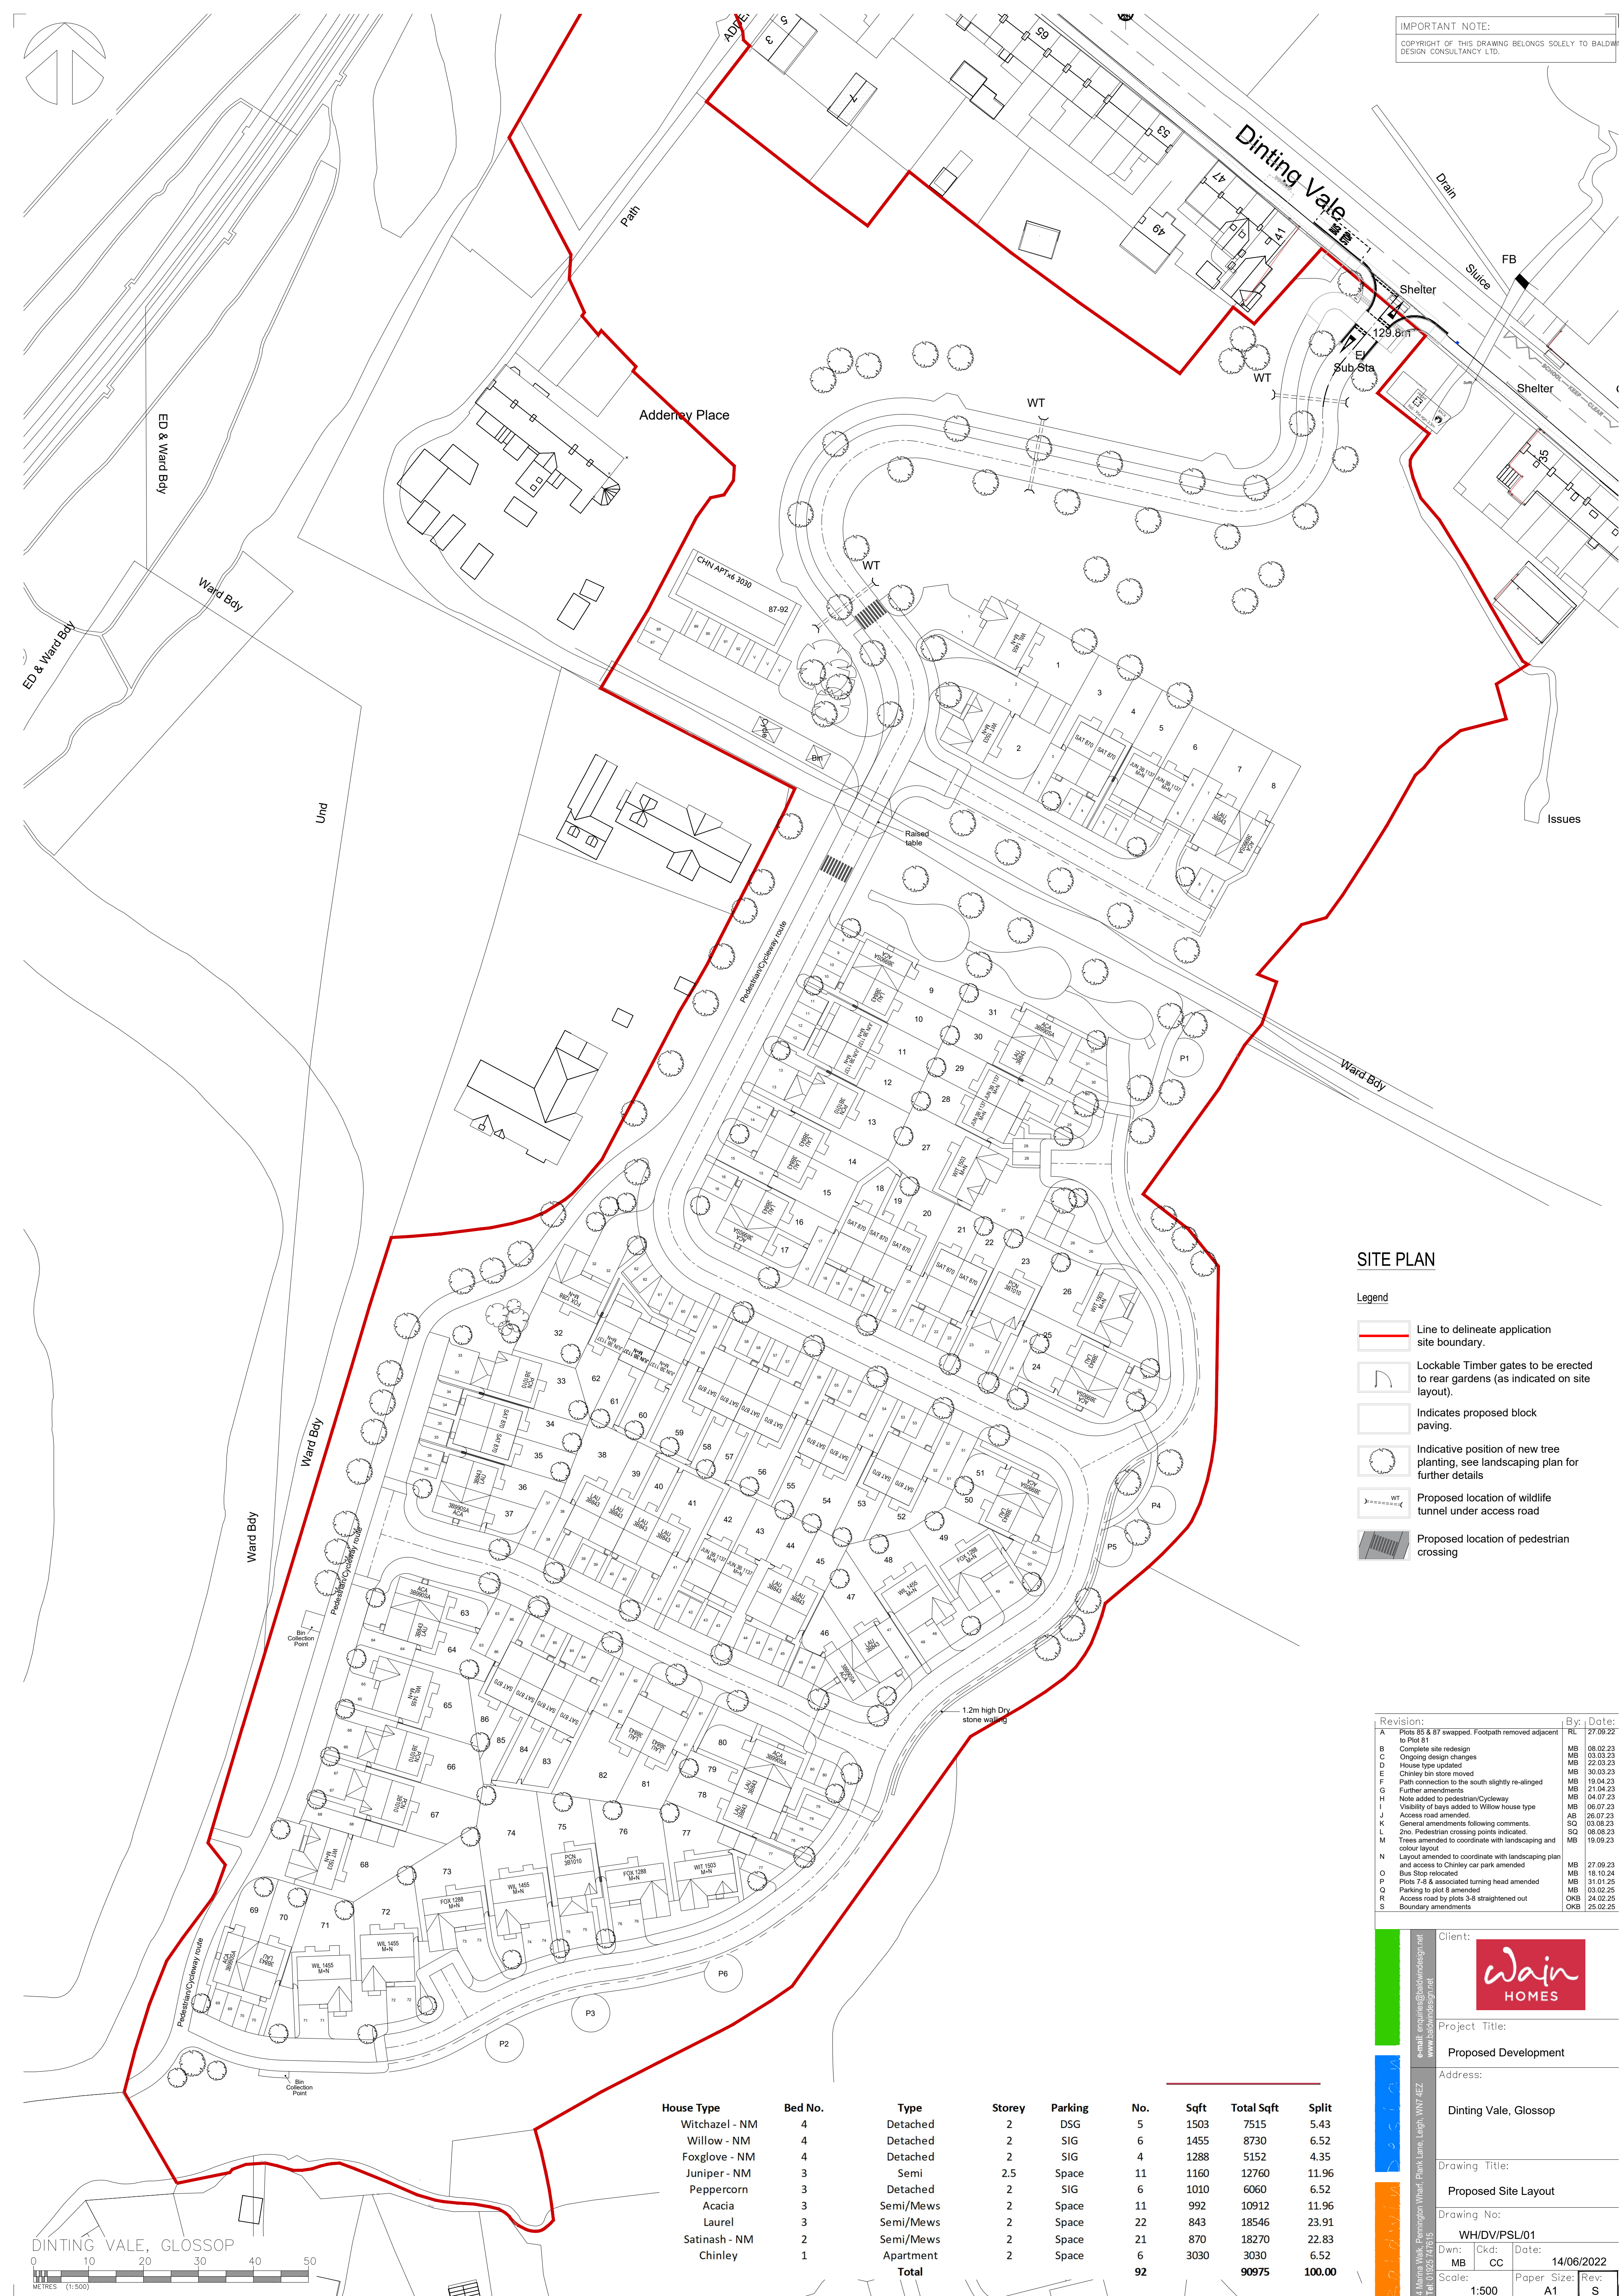
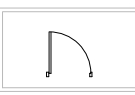
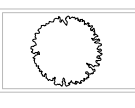
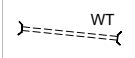


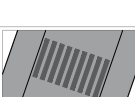

## SITE PLAN

Legend

- |                                                                                       |                                                                                    |
|---------------------------------------------------------------------------------------|------------------------------------------------------------------------------------|
|  | Line to delineate application site boundary.                                       |
|  | Lockable Timber gates to be erected to rear gardens (as indicated on site layout). |
|  | Indicates proposed block paving.                                                   |
|  | Indicative position of new tree planting, see landscaping plan for further details |
|  | Proposed location of wildlife tunnel under access road                             |
|  | Proposed location of pedestrian crossing                                           |

| Revision: |                                                                                           | By: | Date:    |
|-----------|-------------------------------------------------------------------------------------------|-----|----------|
| A         | Plots 85 & 87 swapped. Footpath removed adjacent to Plot 81                               | RL  | 27.09.22 |
| B         | Complete site redesign                                                                    | MB  | 08.02.23 |
| C         | Originating design changes                                                                | MB  | 03.03.23 |
| D         | Way type updated                                                                          | MB  | 22.03.23 |
| E         | Chinley removed                                                                           | MB  | 03.04.23 |
| F         | Path connection to the south slightly re-aligned                                          | MB  | 19.04.23 |
| G         | Further amendments                                                                        | MB  | 21.04.23 |
| H         | Note added regarding Chinleyway                                                           | MB  | 07.07.23 |
| I         | Visibility of bays added to Willow house type                                             | MB  | 06.07.23 |
| J         | Access road amended                                                                       | AB  | 26.07.23 |
| K         | General amendments following comments                                                     | MB  | 06.07.23 |
| L         | 20. Pedestrian crossing points indicated.                                                 | SC  | 08.08.23 |
| M         | Trees amended to coordinate with landscaping and colour scheme                            | MB  | 19.09.23 |
| N         | LAYOUT amended to coordinate with landscaping plan and access to Chinley car park amended | MB  | 27.09.23 |
| O         | Bus route amended                                                                         | MB  | 18.10.24 |
| P         | Plots 7-8 associated turning head amended                                                 | MB  | 21.01.25 |
| Q         | Parking to plot 8 amended                                                                 | MB  | 03.02.25 |
| R         | Access road to plot 8 straightened out                                                    | DKB | 24.02.25 |
| S         | Boundary amendments                                                                       | OKB | 25.02.25 |

Client:



Project Title:

Proposed Development

Address:  
Dinting Vale, Glossop

|               |
|---------------|
| Drawing Title |
|---------------|

## Proposed Site Layout

Drawing No:

WH/DV/PSL/01

|      |      |            |
|------|------|------------|
| Dwn: | Ckd: | Date:      |
| MB   | CC   | 14/06/2022 |

|        |    |             |      |
|--------|----|-------------|------|
| MB     | CC | 14/06/2022  |      |
| Scale: |    | Paper Size: | Rev: |

|       |    |   |
|-------|----|---|
| 1:500 | A1 | S |
|-------|----|---|