


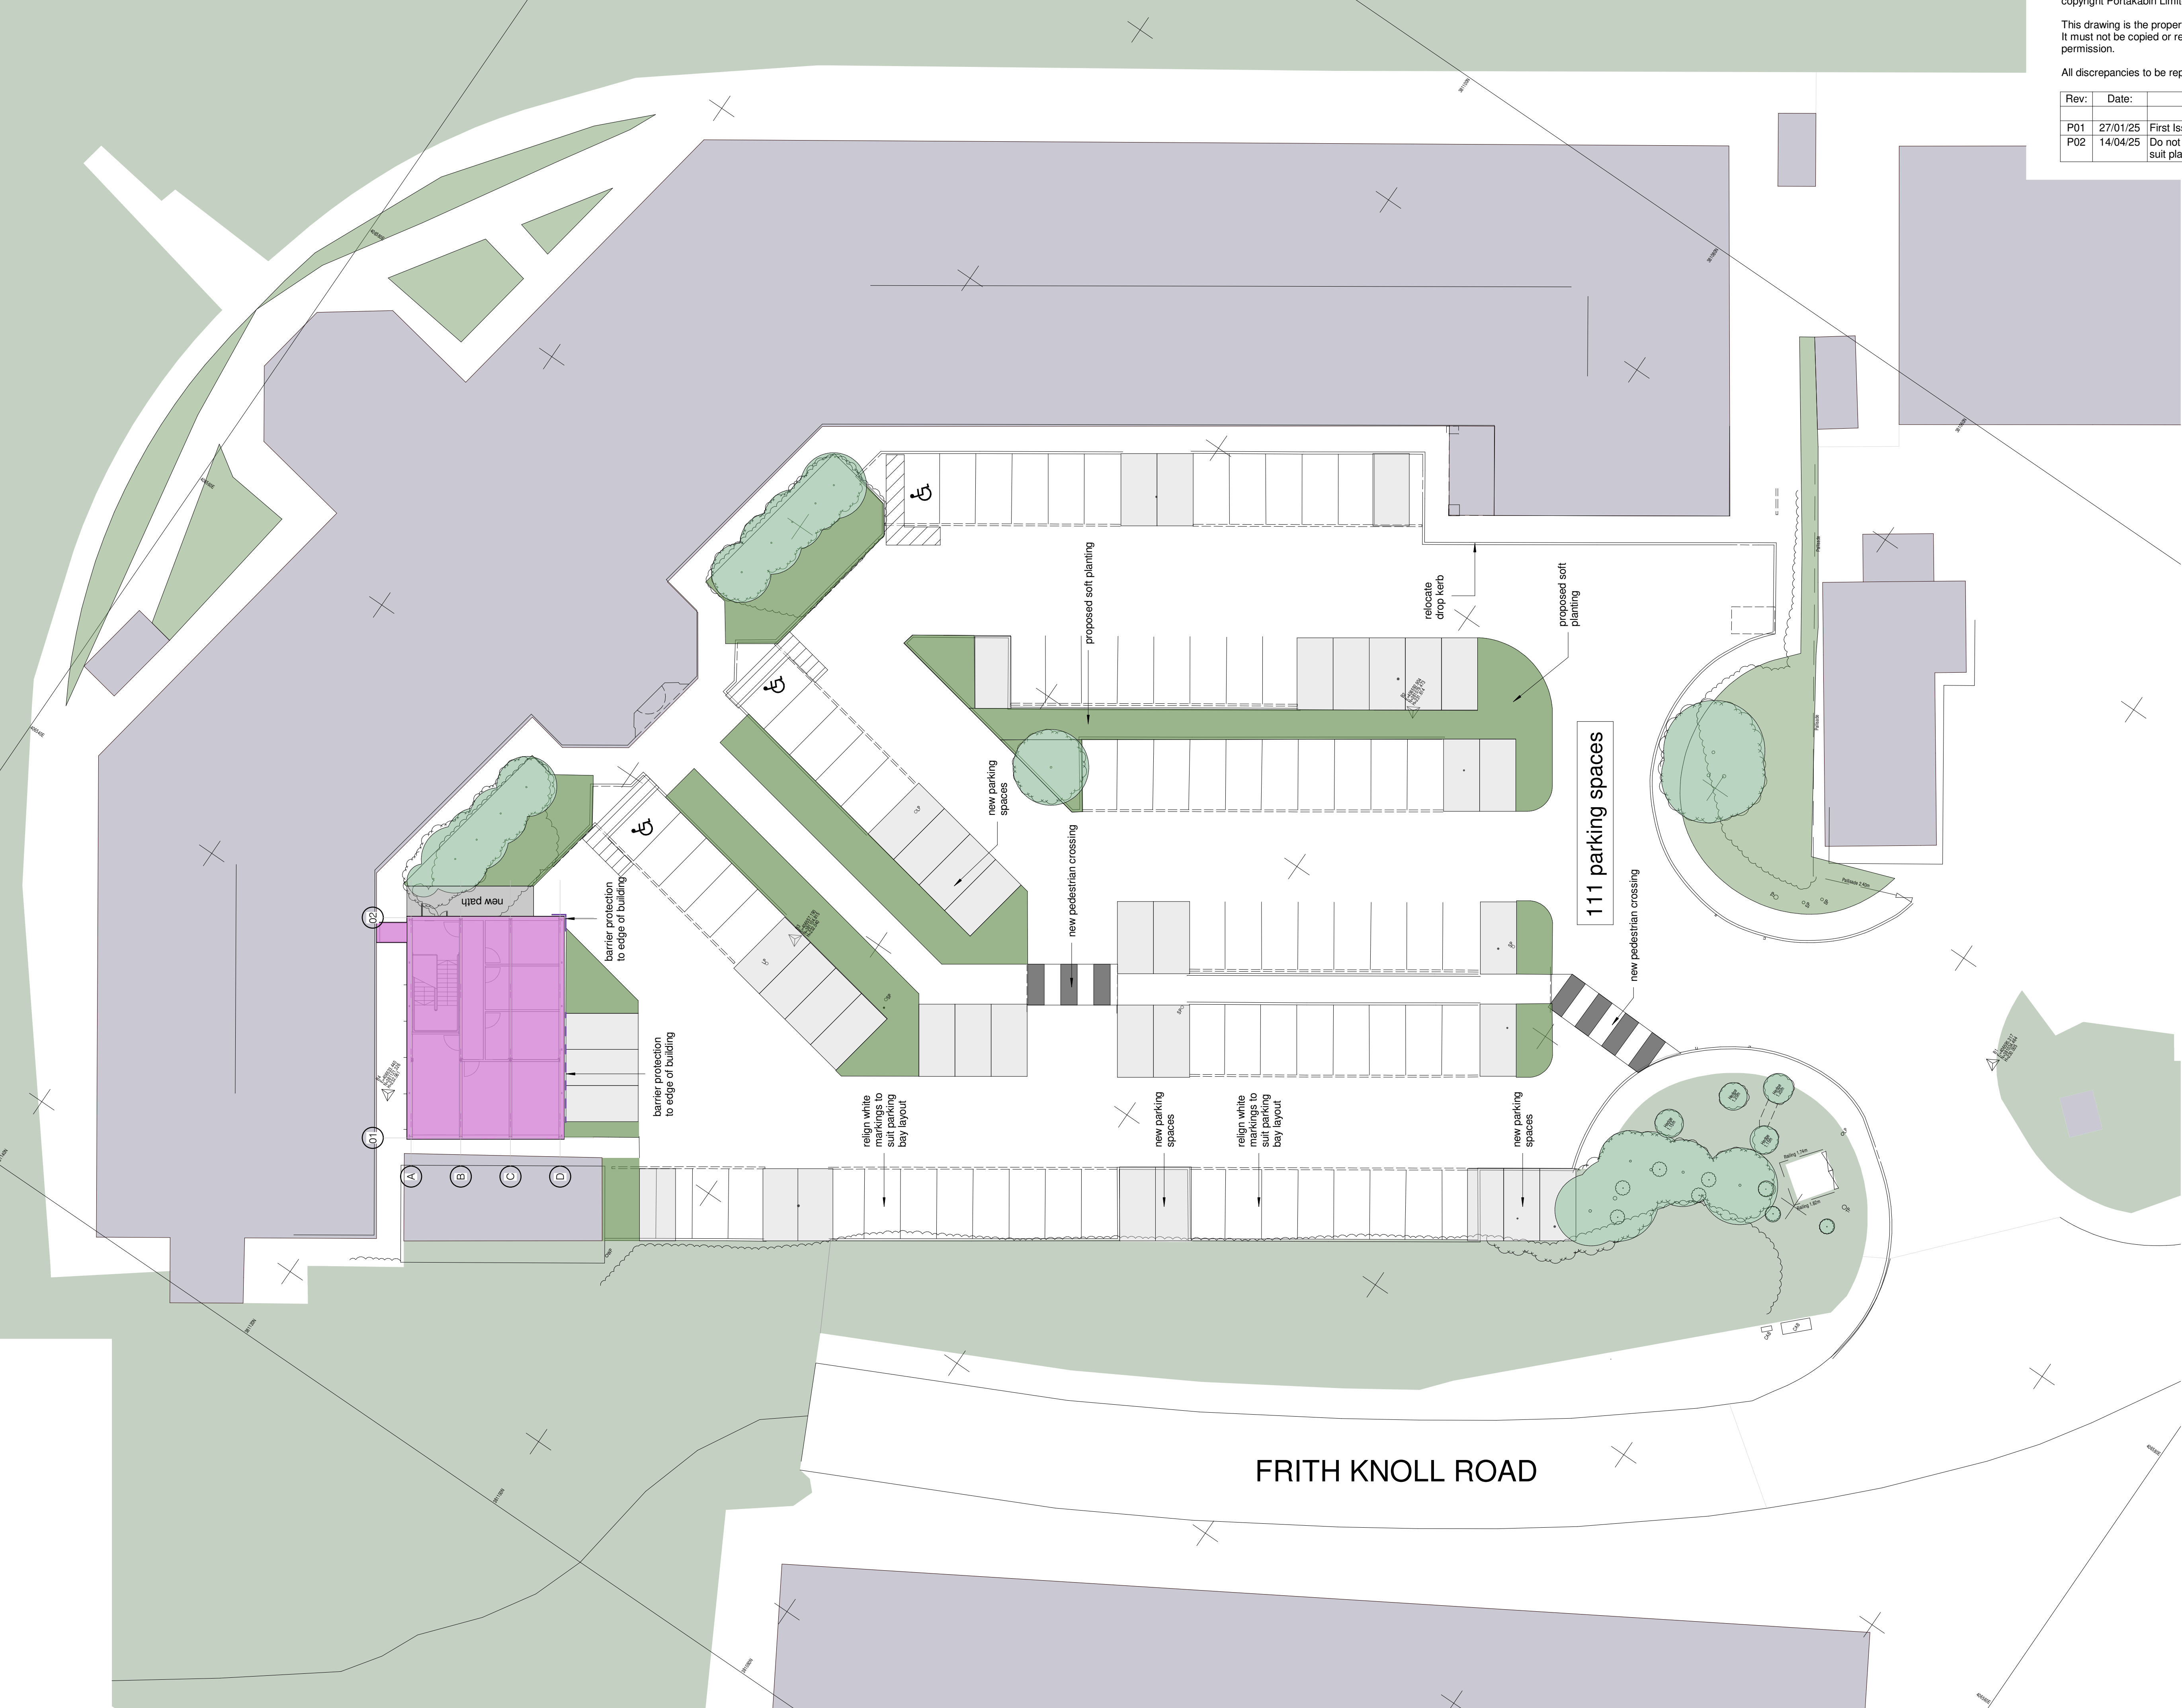

copyright Portakabin Limited 2024

This drawing is the property of Portakabin Limited.
It must not be copied or reproduced or divulged to anyone without written permission.

All discrepancies to be reported to Portakabin Limited.

Rev:	Date:	Description:	By:	Chk:
P01	27/01/25	First Issue	RGH	TH
P02	14/04/25	Do not scale removed from drawing to suit planning authority comment	RGH	MC

NEW SOFT LANDSCAPE
(472m²)

NEW PARKING SPACE

79 Existing Car Parking spaces
4 lost by creation of additional offices
37 new spaces proposed
Total 111 spaces

Portakabin[®]

Portakabin Limited New Lane Huntingdon
York YO32 9PT United Kingdom
+44 (0)1904 611655
portakabin.co.uk

Status:	S0	Purpose Of Issue:	Preliminary
Client:	Concept Life Science		
Project:	New Office Facility		
Title:	Proposed Site Plan		
Scale @ A1:	As indicated	Date:	27/01/25
Drawn By:	RGH	Checked By:	TH
Project Number:	OPP1339053		
Originator	Zone:	Level:	Type:
PTK	A1	00	D
Discipline:	Number:	Rev:	
A	1803	P02	