


Cricket Nets Site Plan

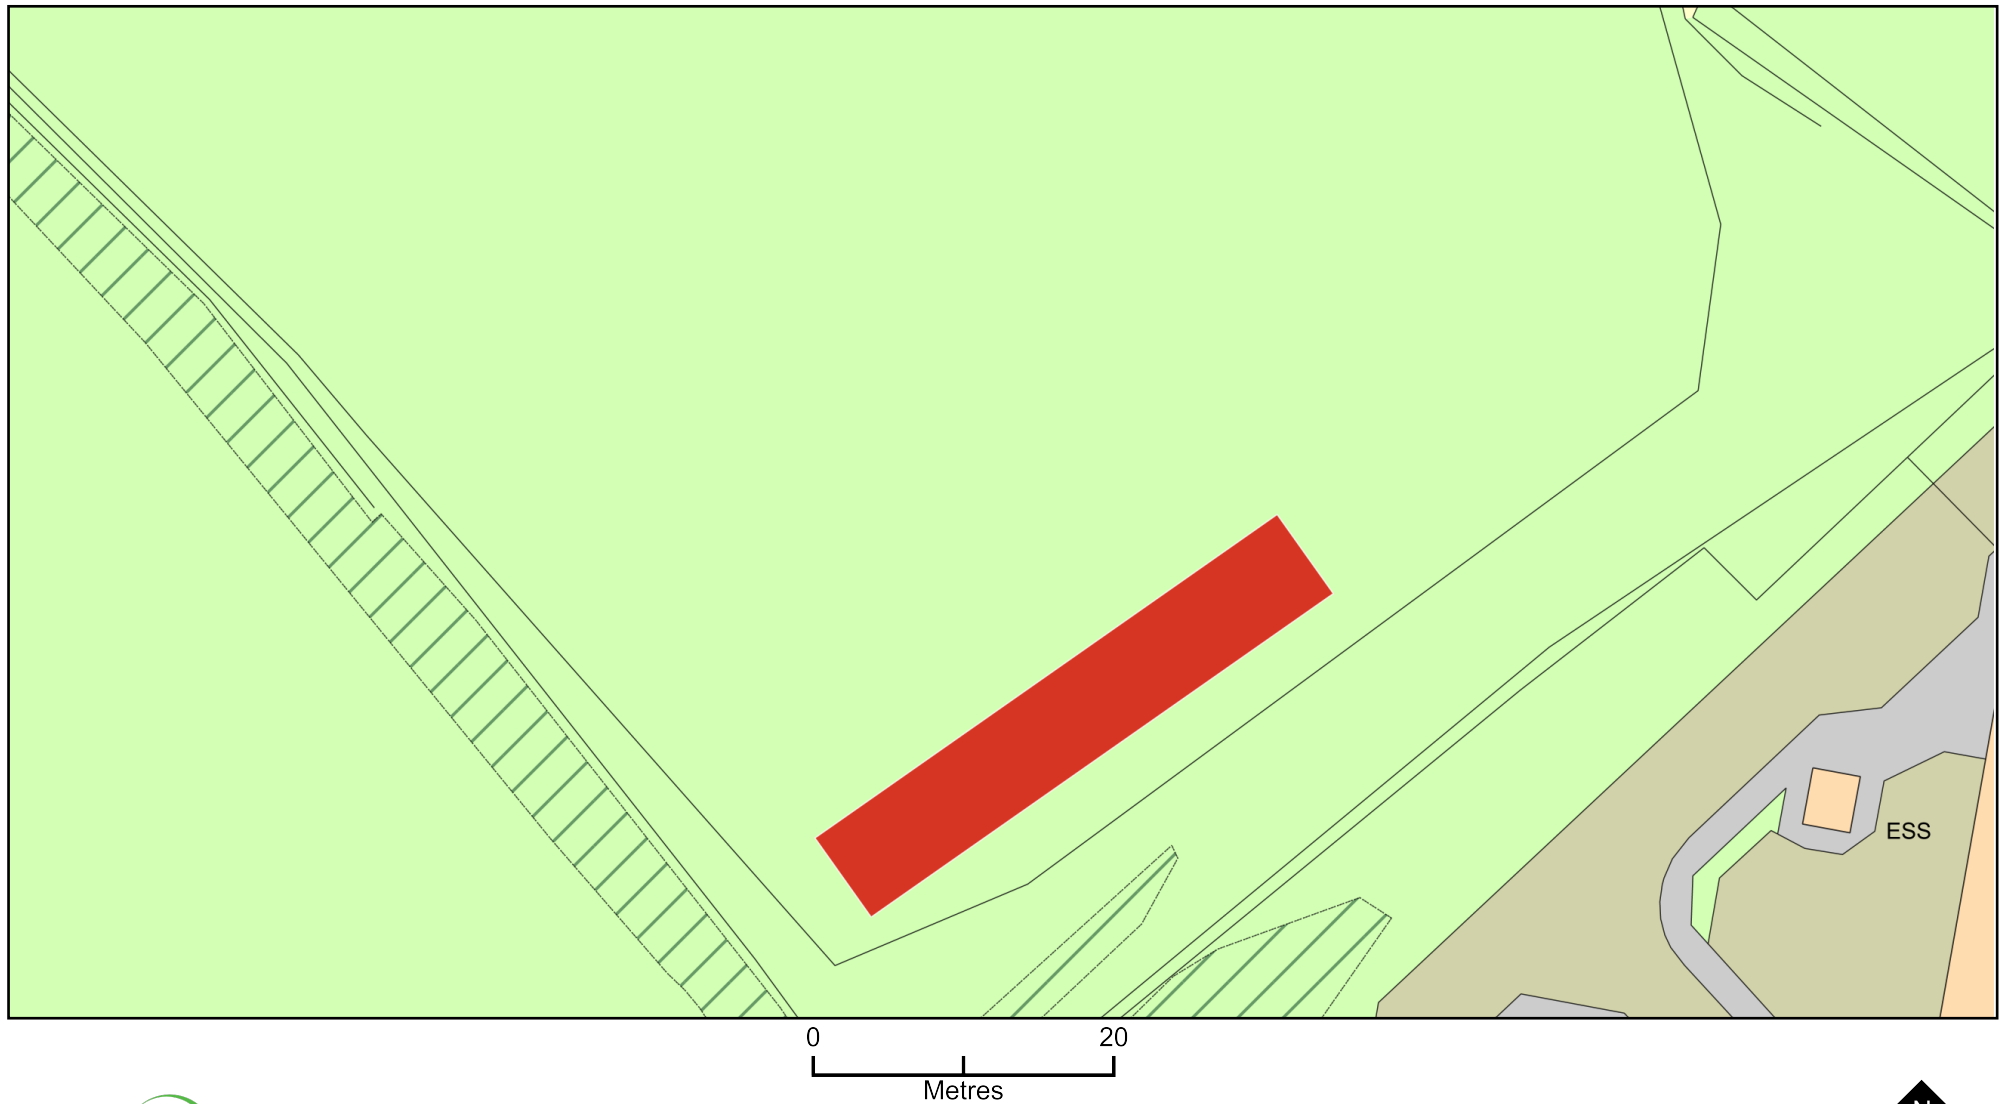

Plan Produced for: Hadfield St Andrews CC

Date Produced: 14 Oct 2025

Plan Reference Number: TQRQM25287173920475

Scale: 1:500 @ A4

© Crown copyright and database rights 2025 OS 100042766