


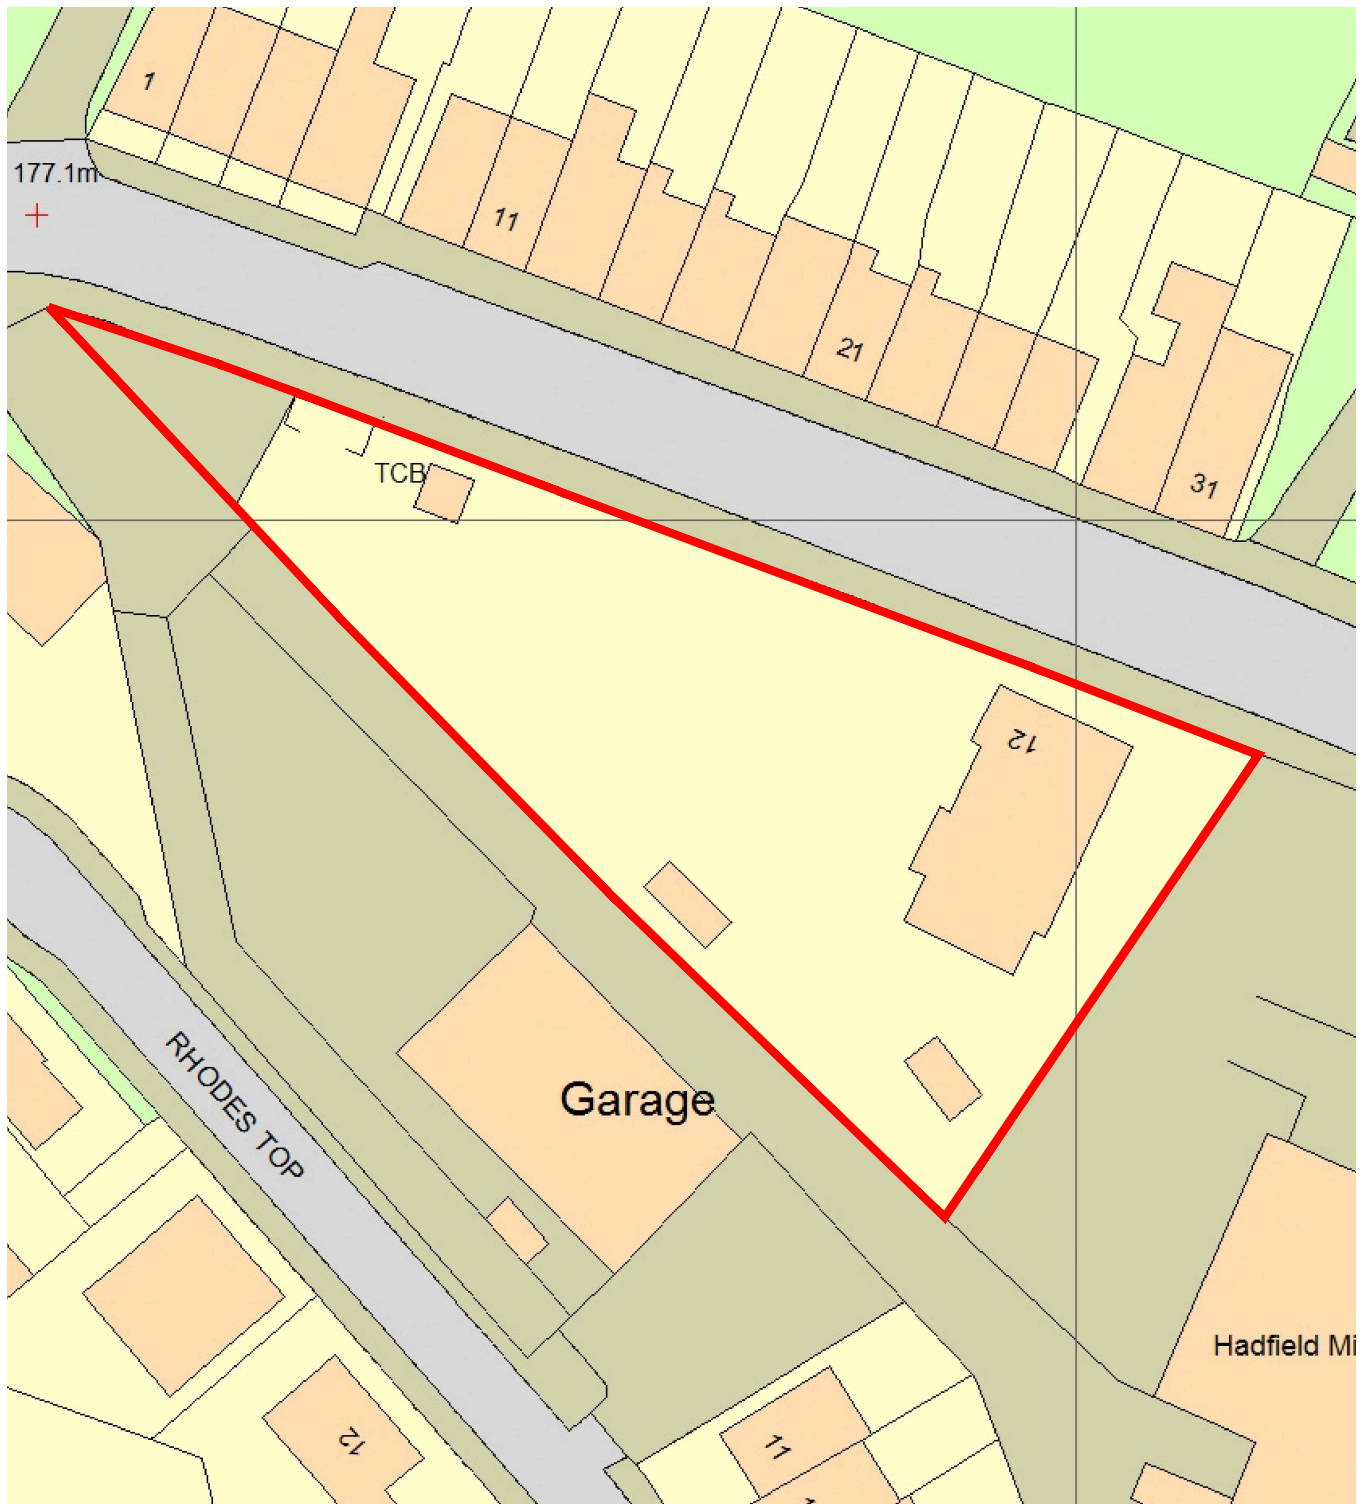

12 Platt Street, Padfield, Glossop
Proposed Site Plan
Scale 1:500

