


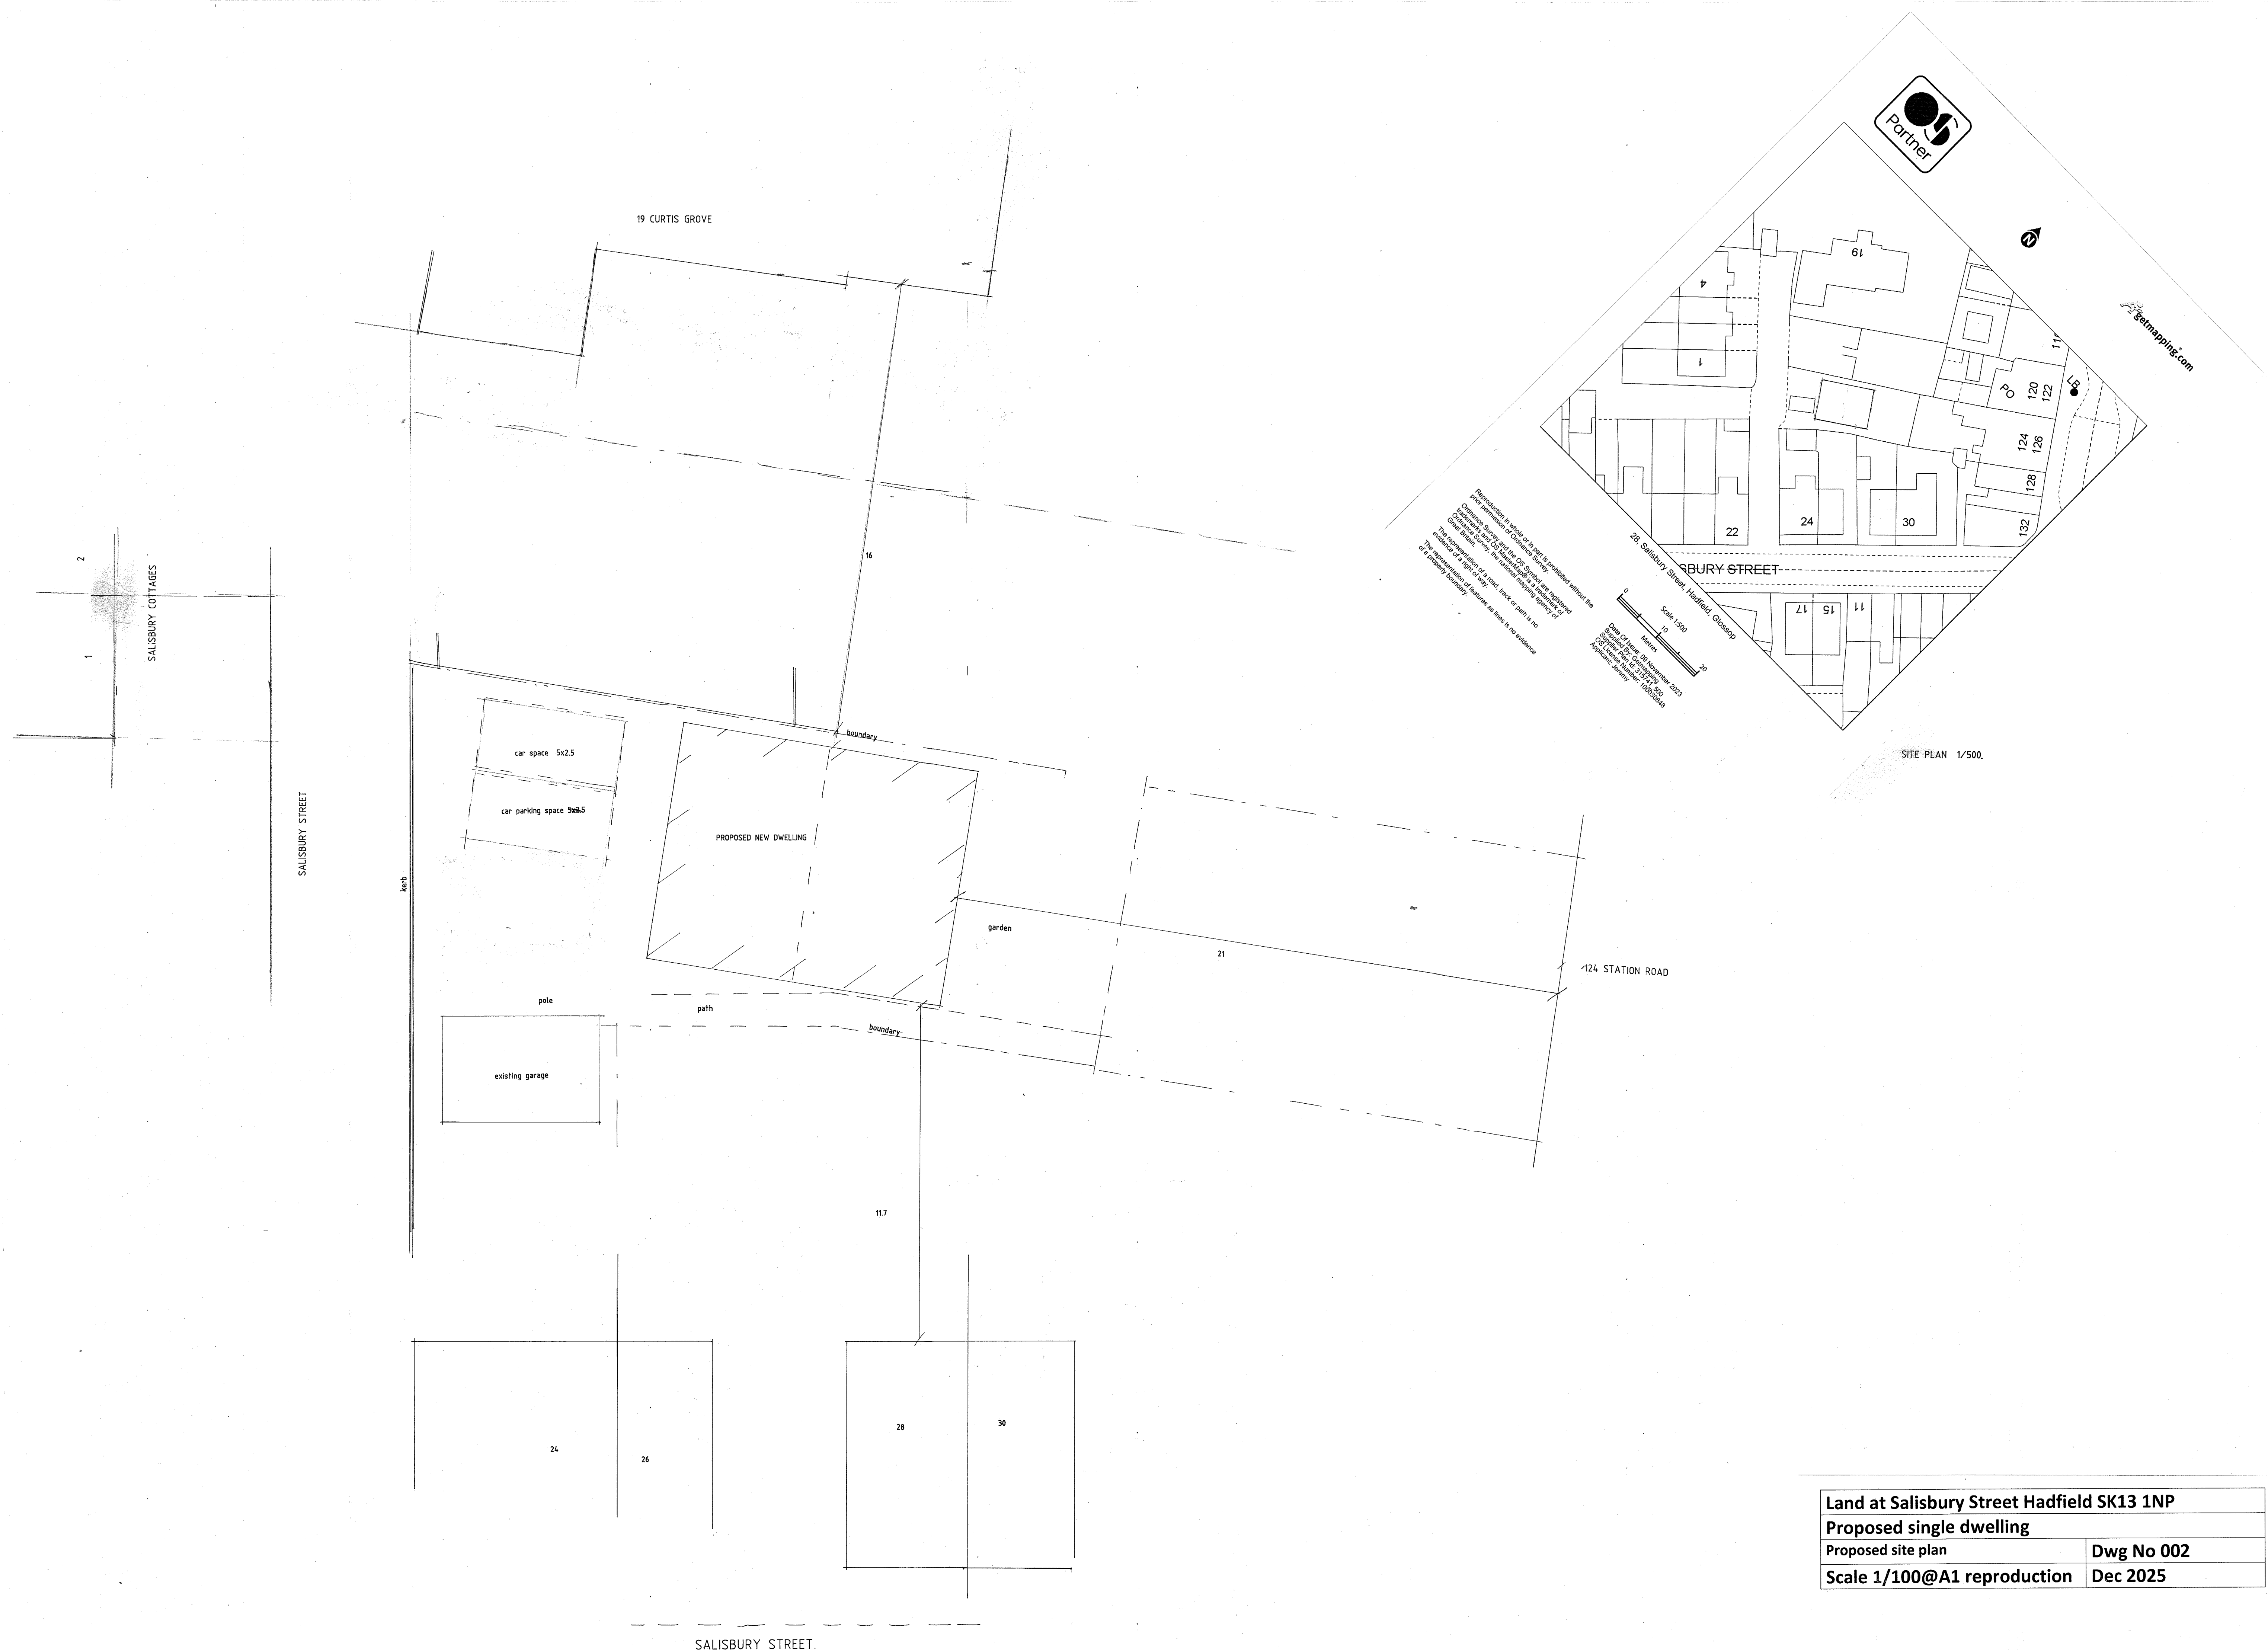

Land at Salisbury Street Hadfield SK13 1NP	
Proposed single dwelling	
Proposed site plan	Dwg No 002
Scale 1/100@A1 reproduction	Dec 2025