


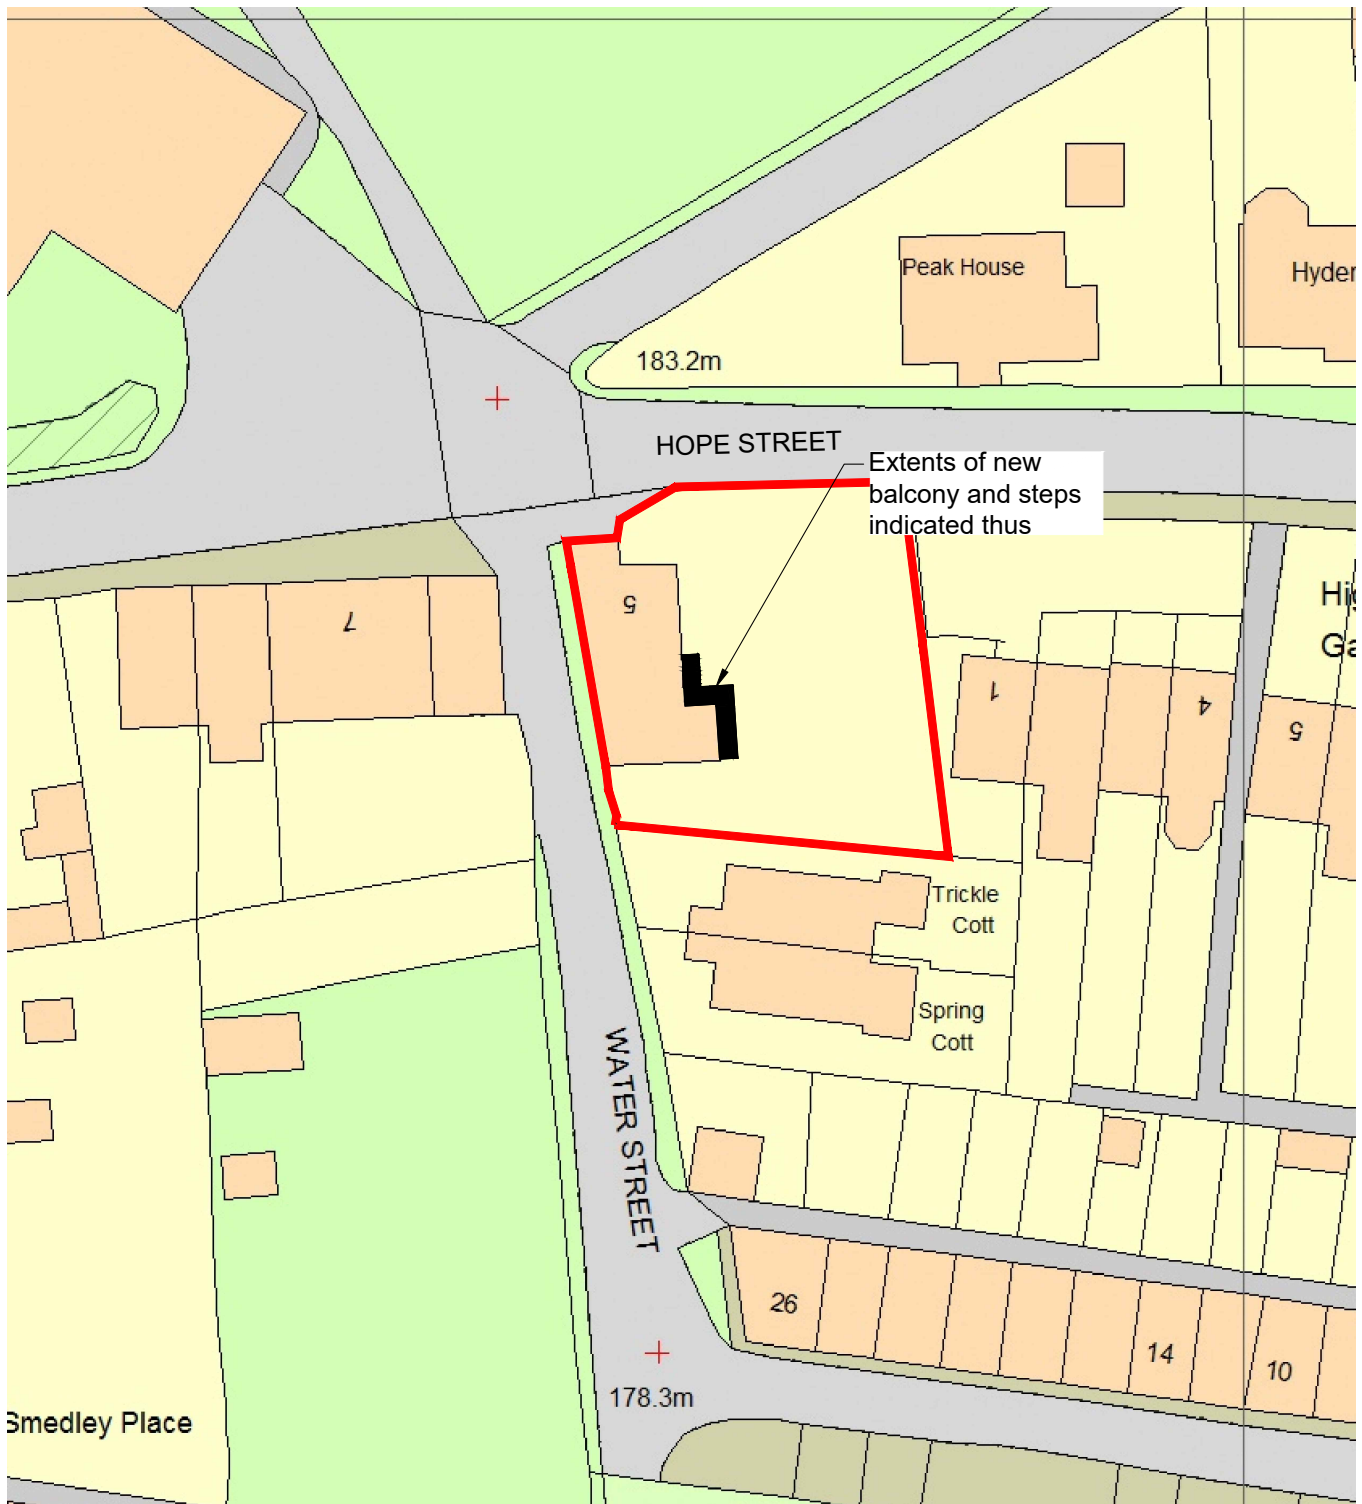

5 Hope Street, Old Glossop, Glossop
Proposed Site Plan
Scale 1:500

