


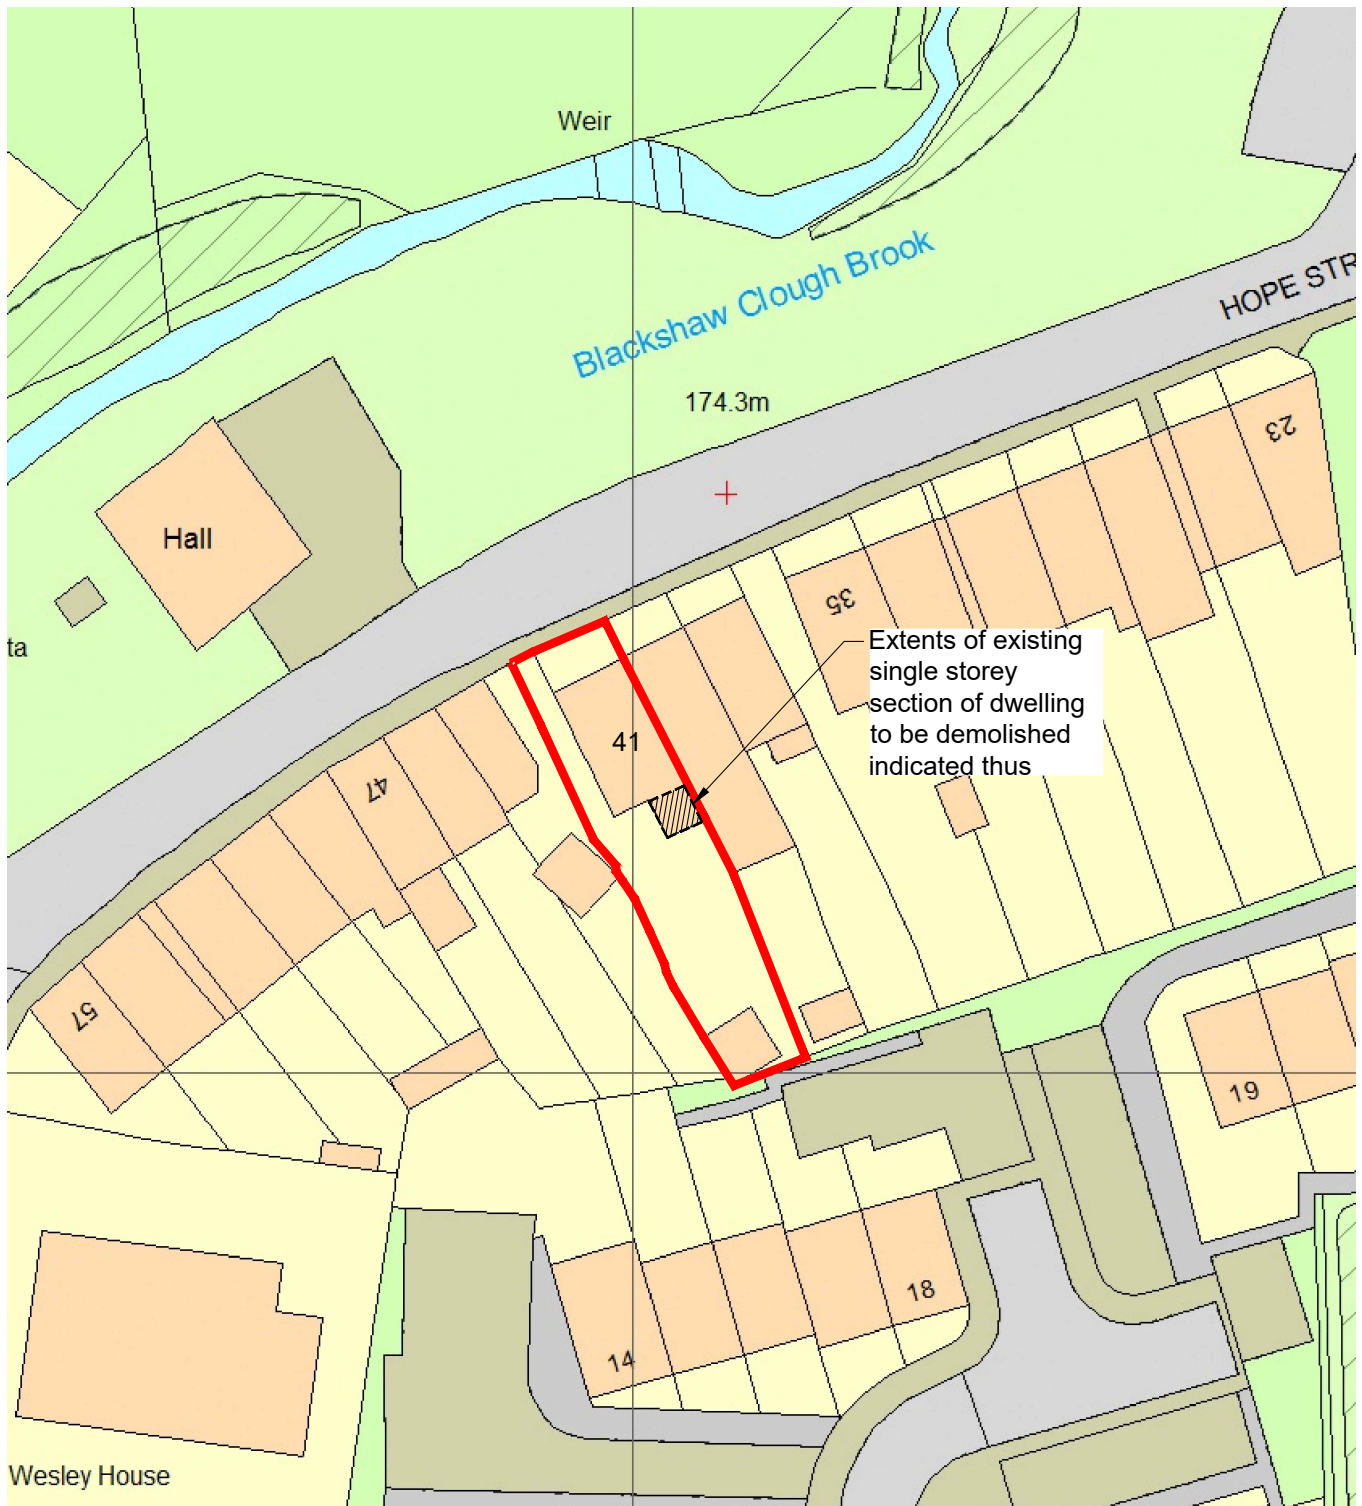

41 Hope Street, Old Glossop, Glossop
Existing Site Plan
Scale 1:500

