


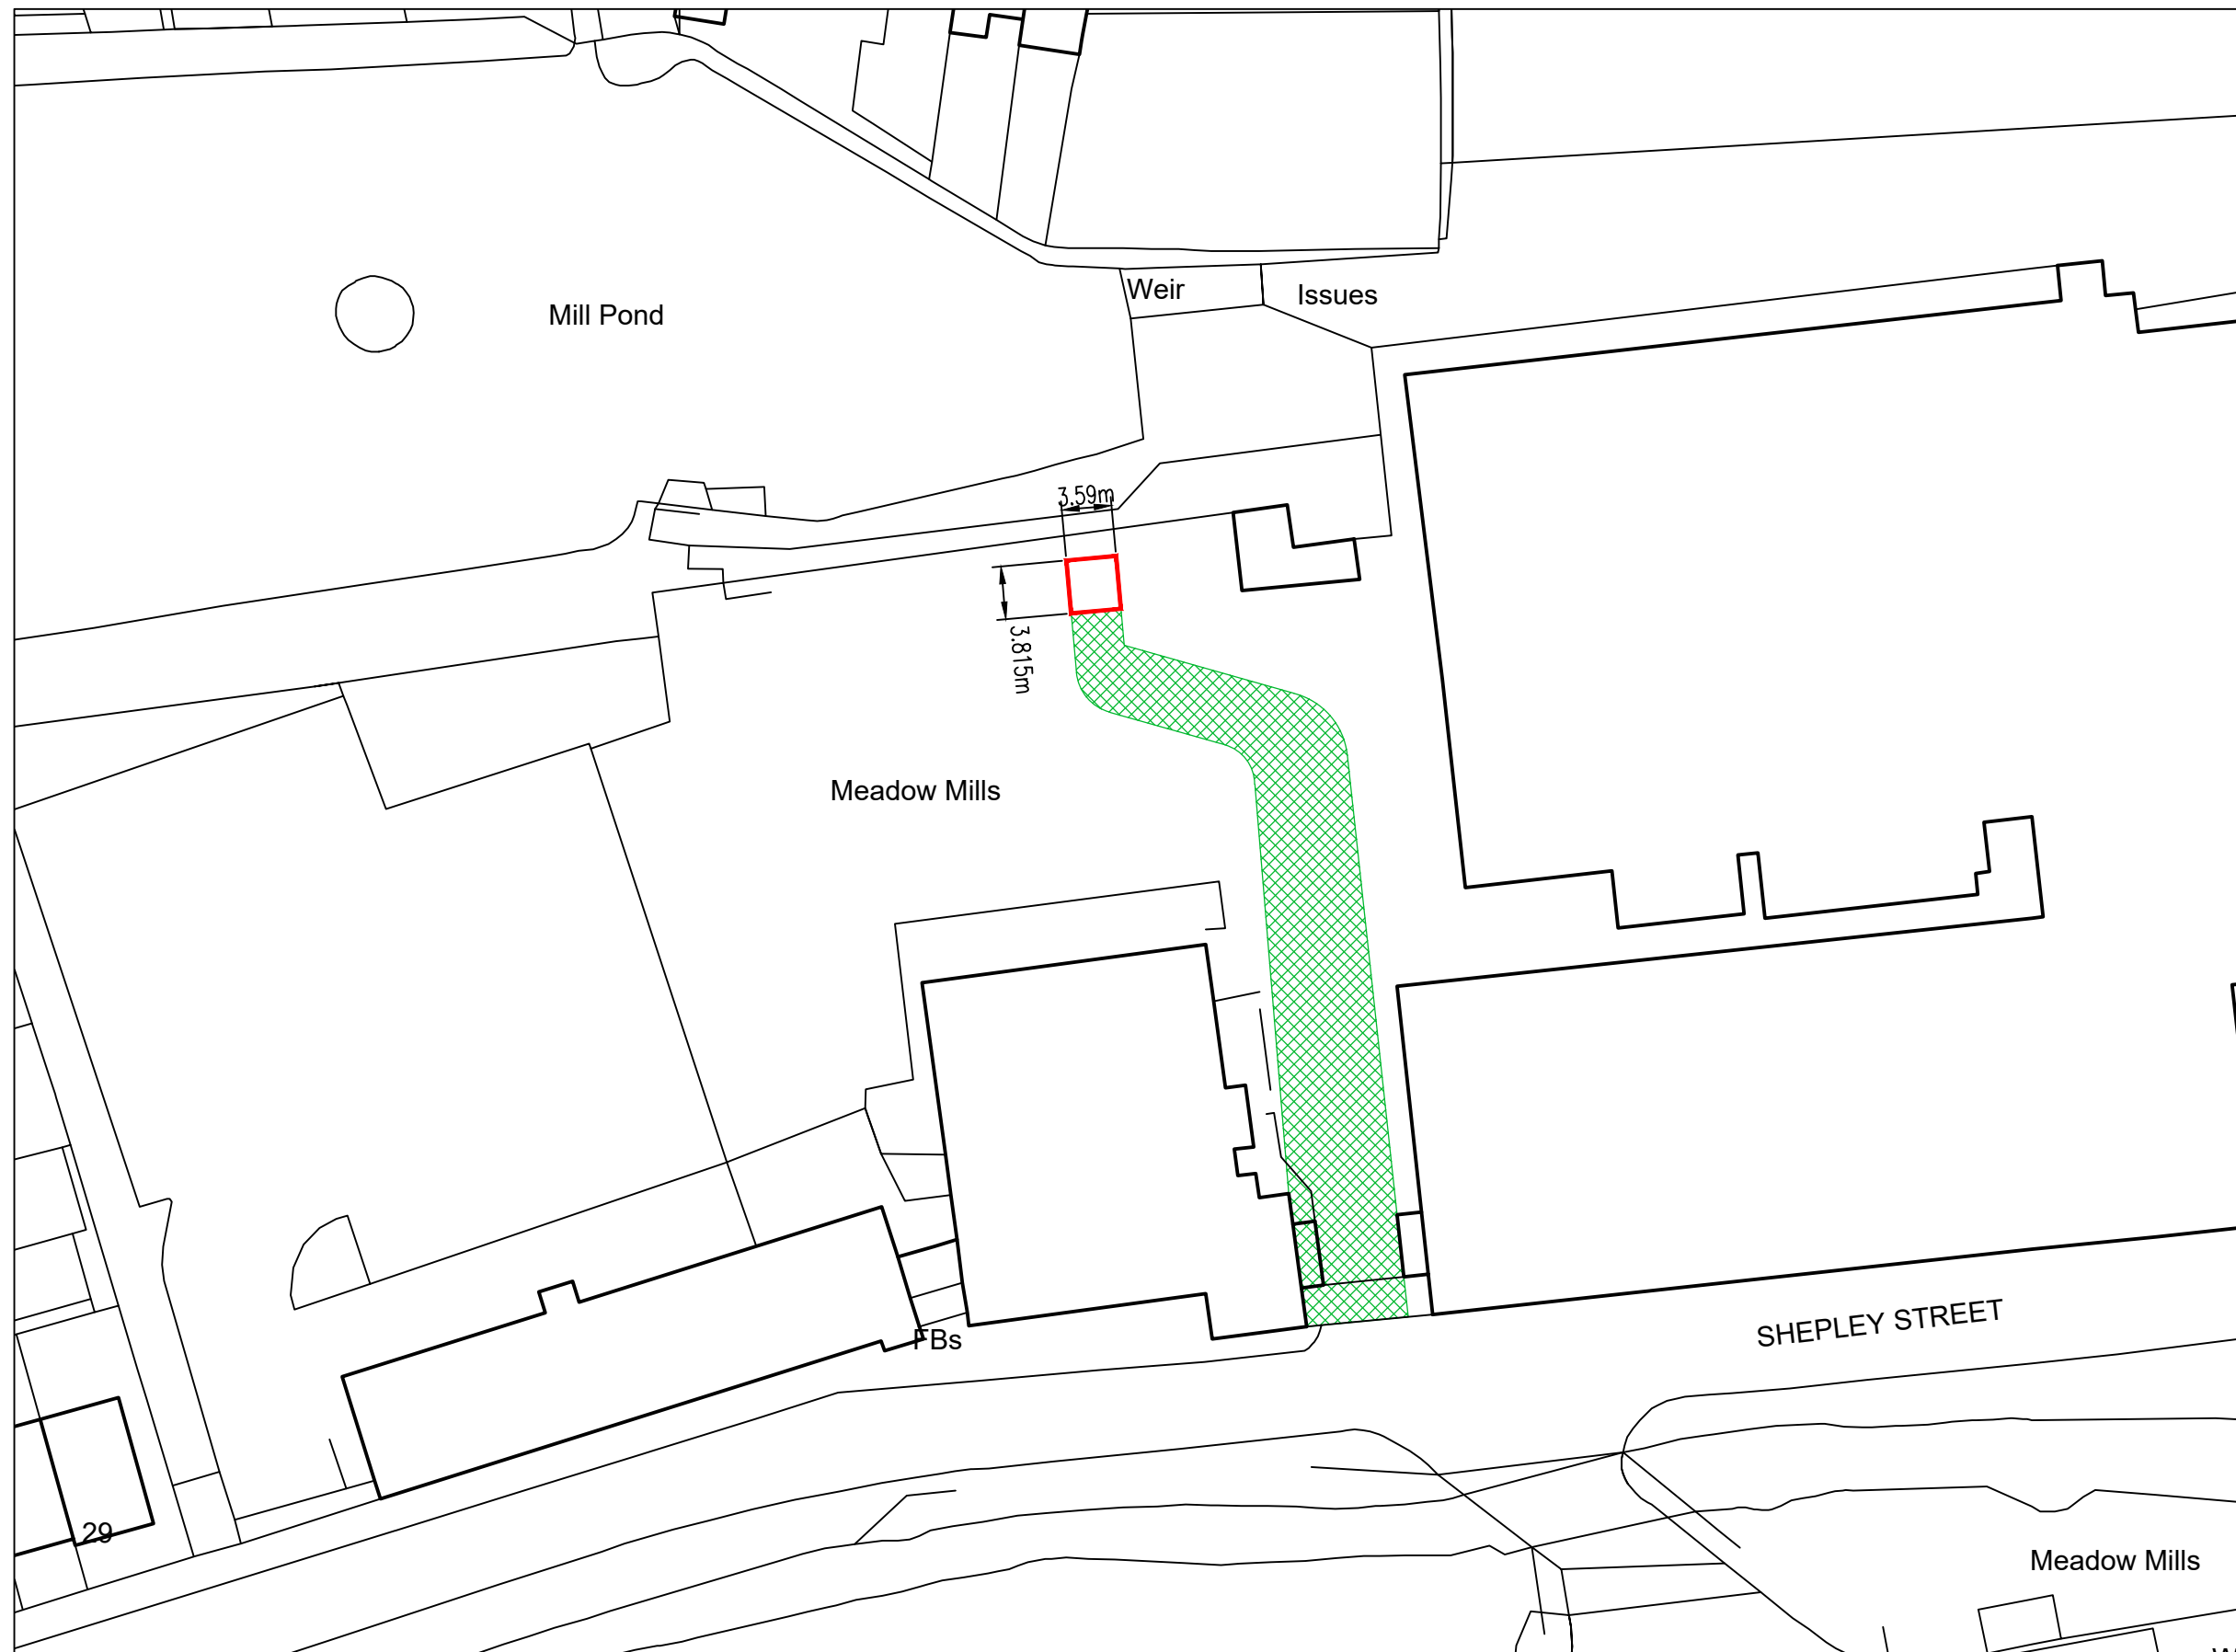

KEY

SITE BOUNDARY

CABLE EASEMENT
& RIGHT OF WAY



REVISIONS

Rev1 16/06/2025 JH/JR
Rev2 24/07/2025 JH/RS
Rev3 22/10/2025 JH/RS



DRAWN R Sutcliffe REF No S-2194

ORIGINATOR J Hitchmough DATE 14/01/2025

Substation at Firth Rixson
Metals Limited, Shepley St,
Glossop, SK13 7SA.

SCALE AS INDICATED

DRAWING NUMBER

SHEET

EW • A3 • 41100

SITE PLAN

SCALE : 1:500

GRID REFERENCE SK0494-48

SITE AREA EDGED RED 17.10 sq mts or thereabouts