
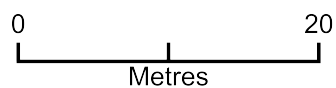


75 High Street, Glossop Site Plan

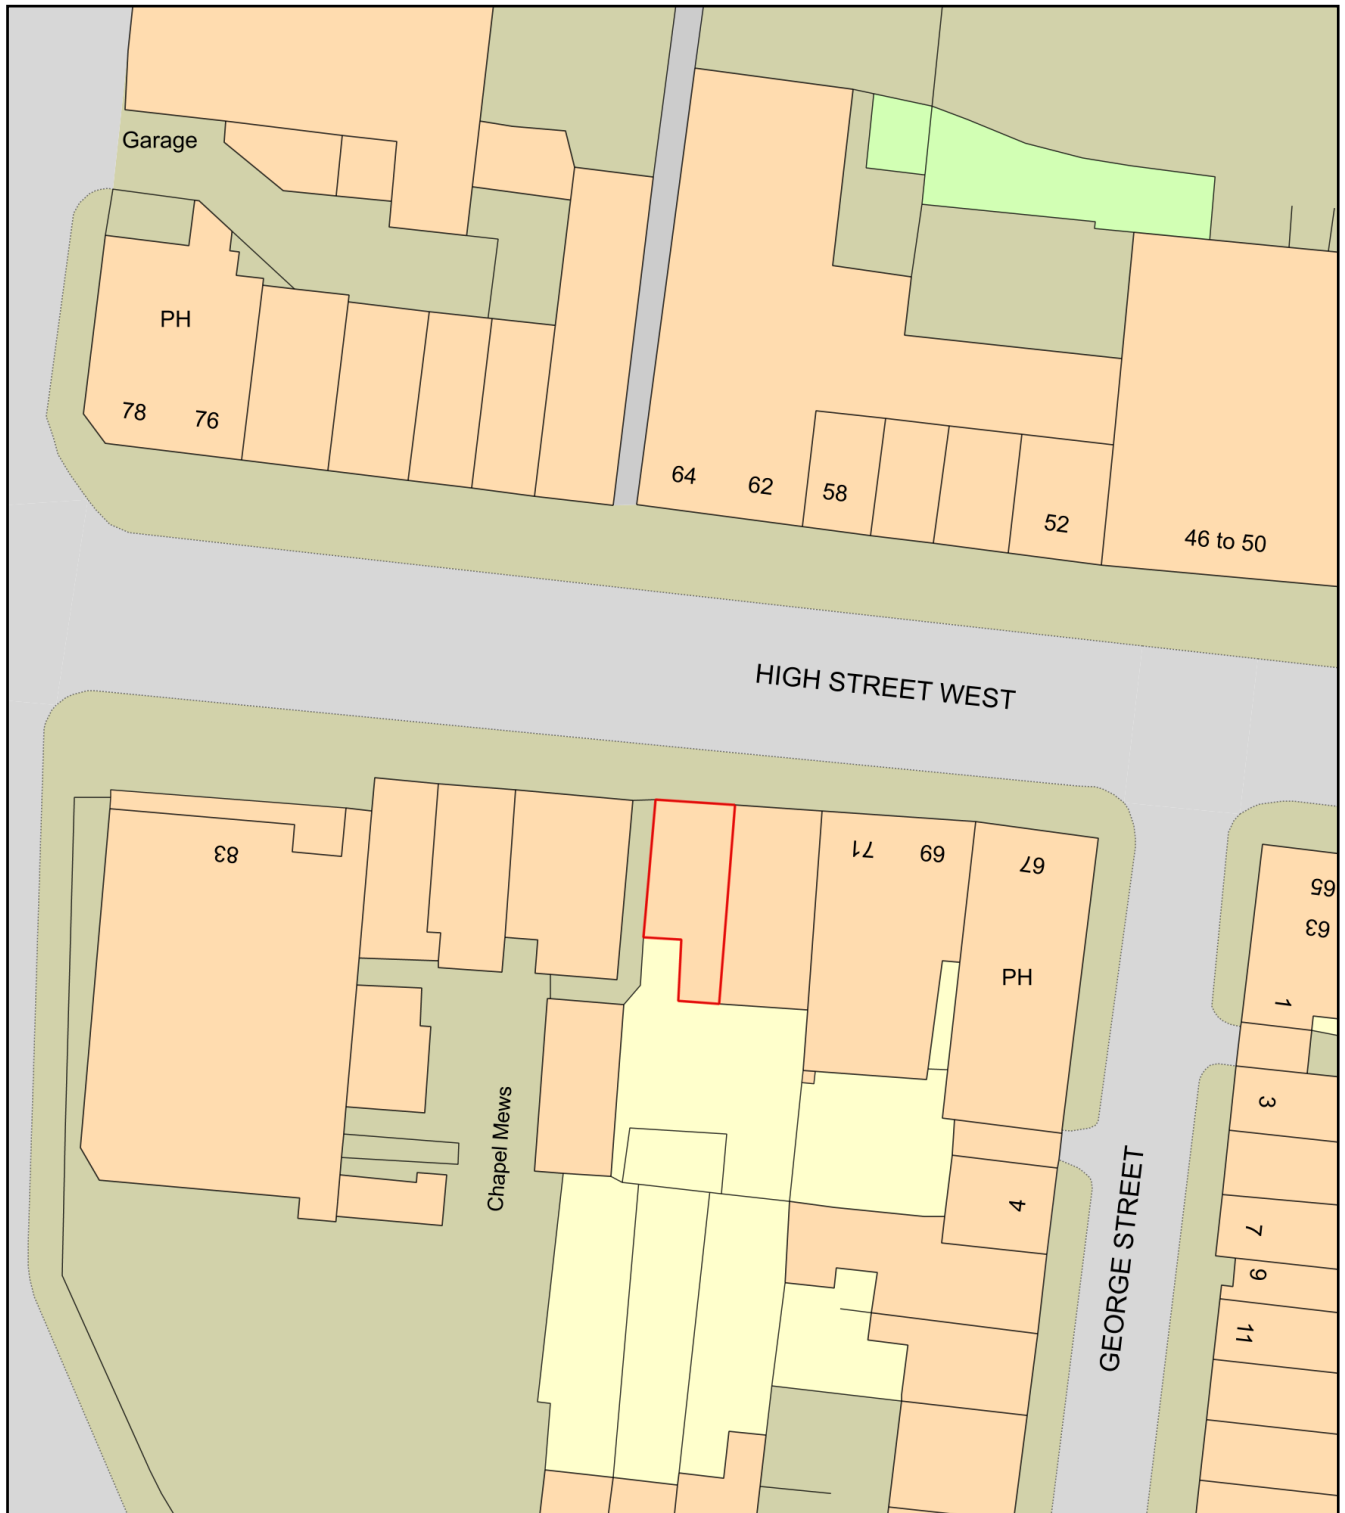

Plan Produced for: Ivan Henry

Date Produced: 05 Jun 2026

Plan Reference Number: TQRQM26156144302354

Scale: 1:500 @ A4