



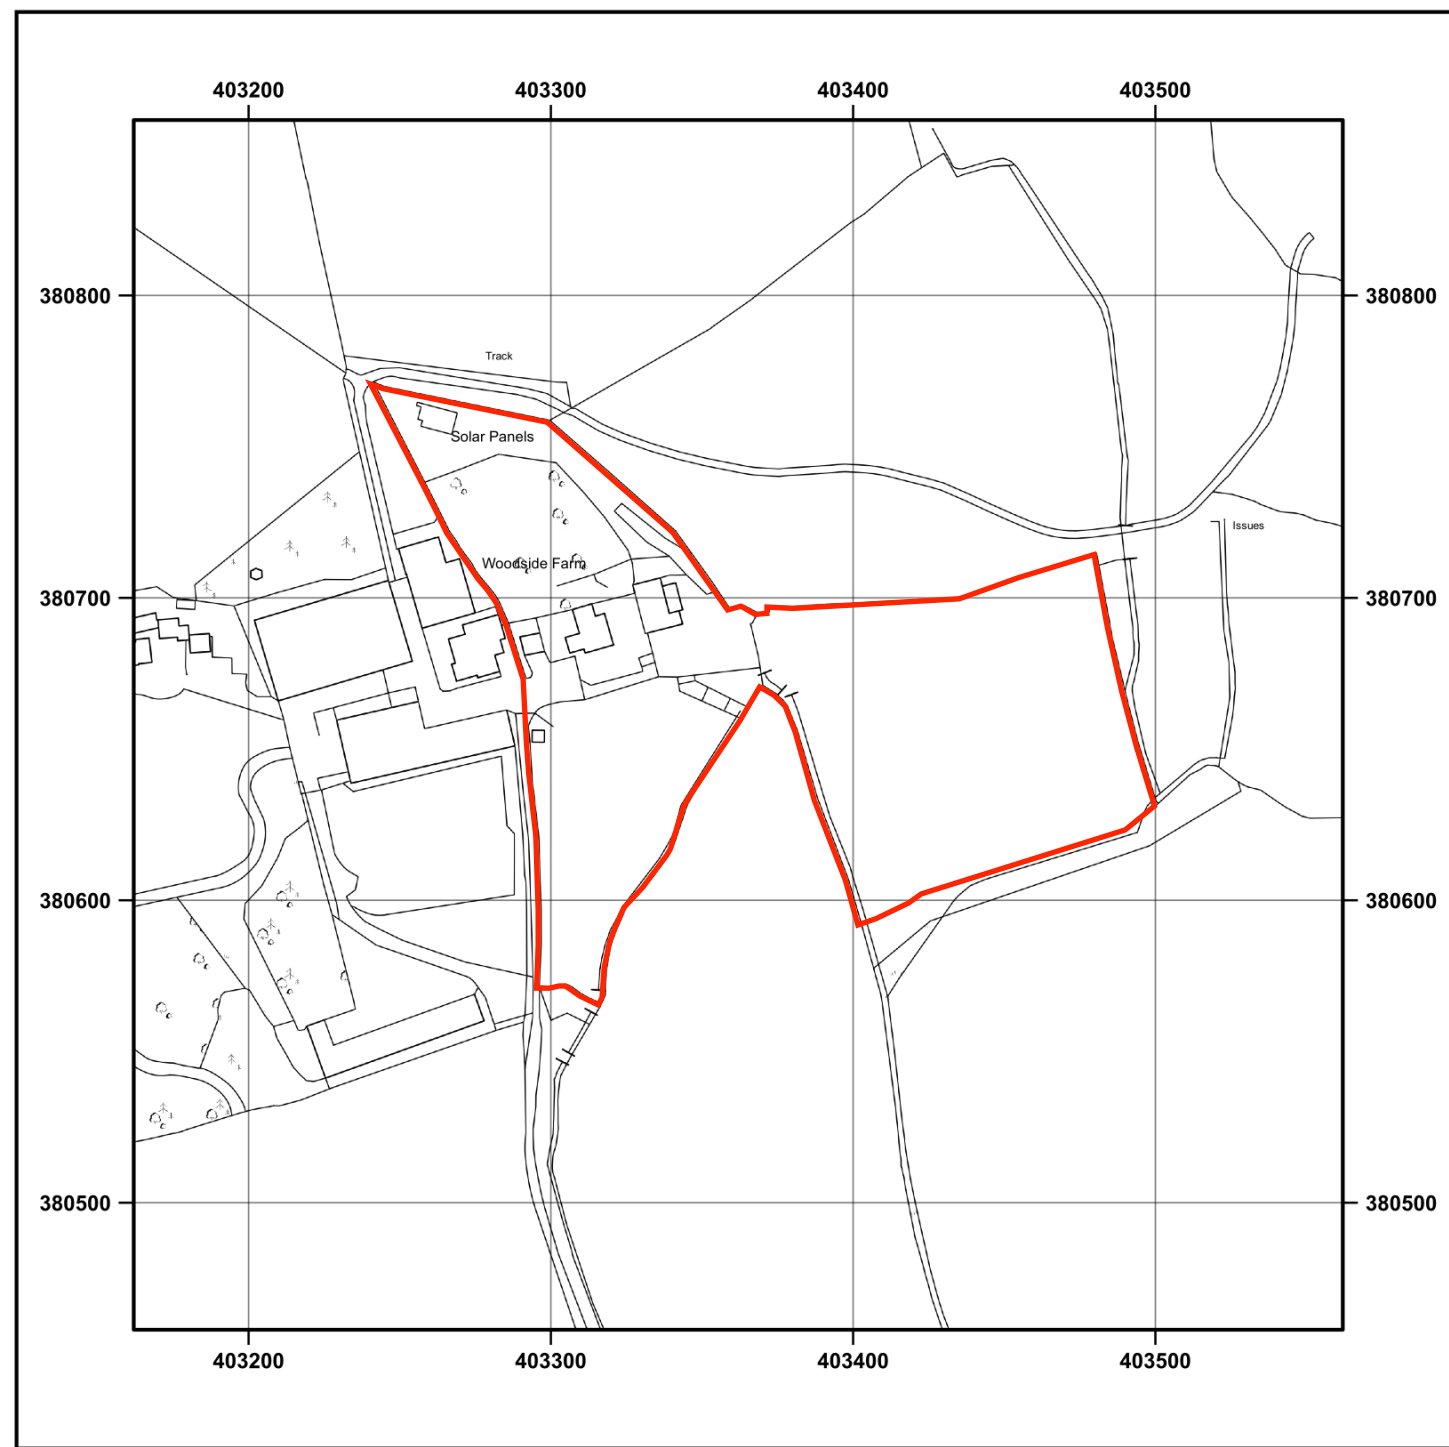


© Crown copyright and database rights 2026 OS AC0000846283. Public rights of way shown on this map have been taken from Local Authority definitive maps. The representation on this map of any other road, track or path is no evidence of the existence of a right of way.

0 25 50 75 100 m
Scale 1:2500 - 1cm = 25m

Location Plan 1:1250 Scale

NAZE VIEW FARM
Supplied by: www.ukmapcentre.com
Product Info: www.ukmapcentre.com/rural-site-location-plans-2500-scale
Serial No: 337928
Centre Coordinates: 403362, 380658
Production Date: 11/08/2026

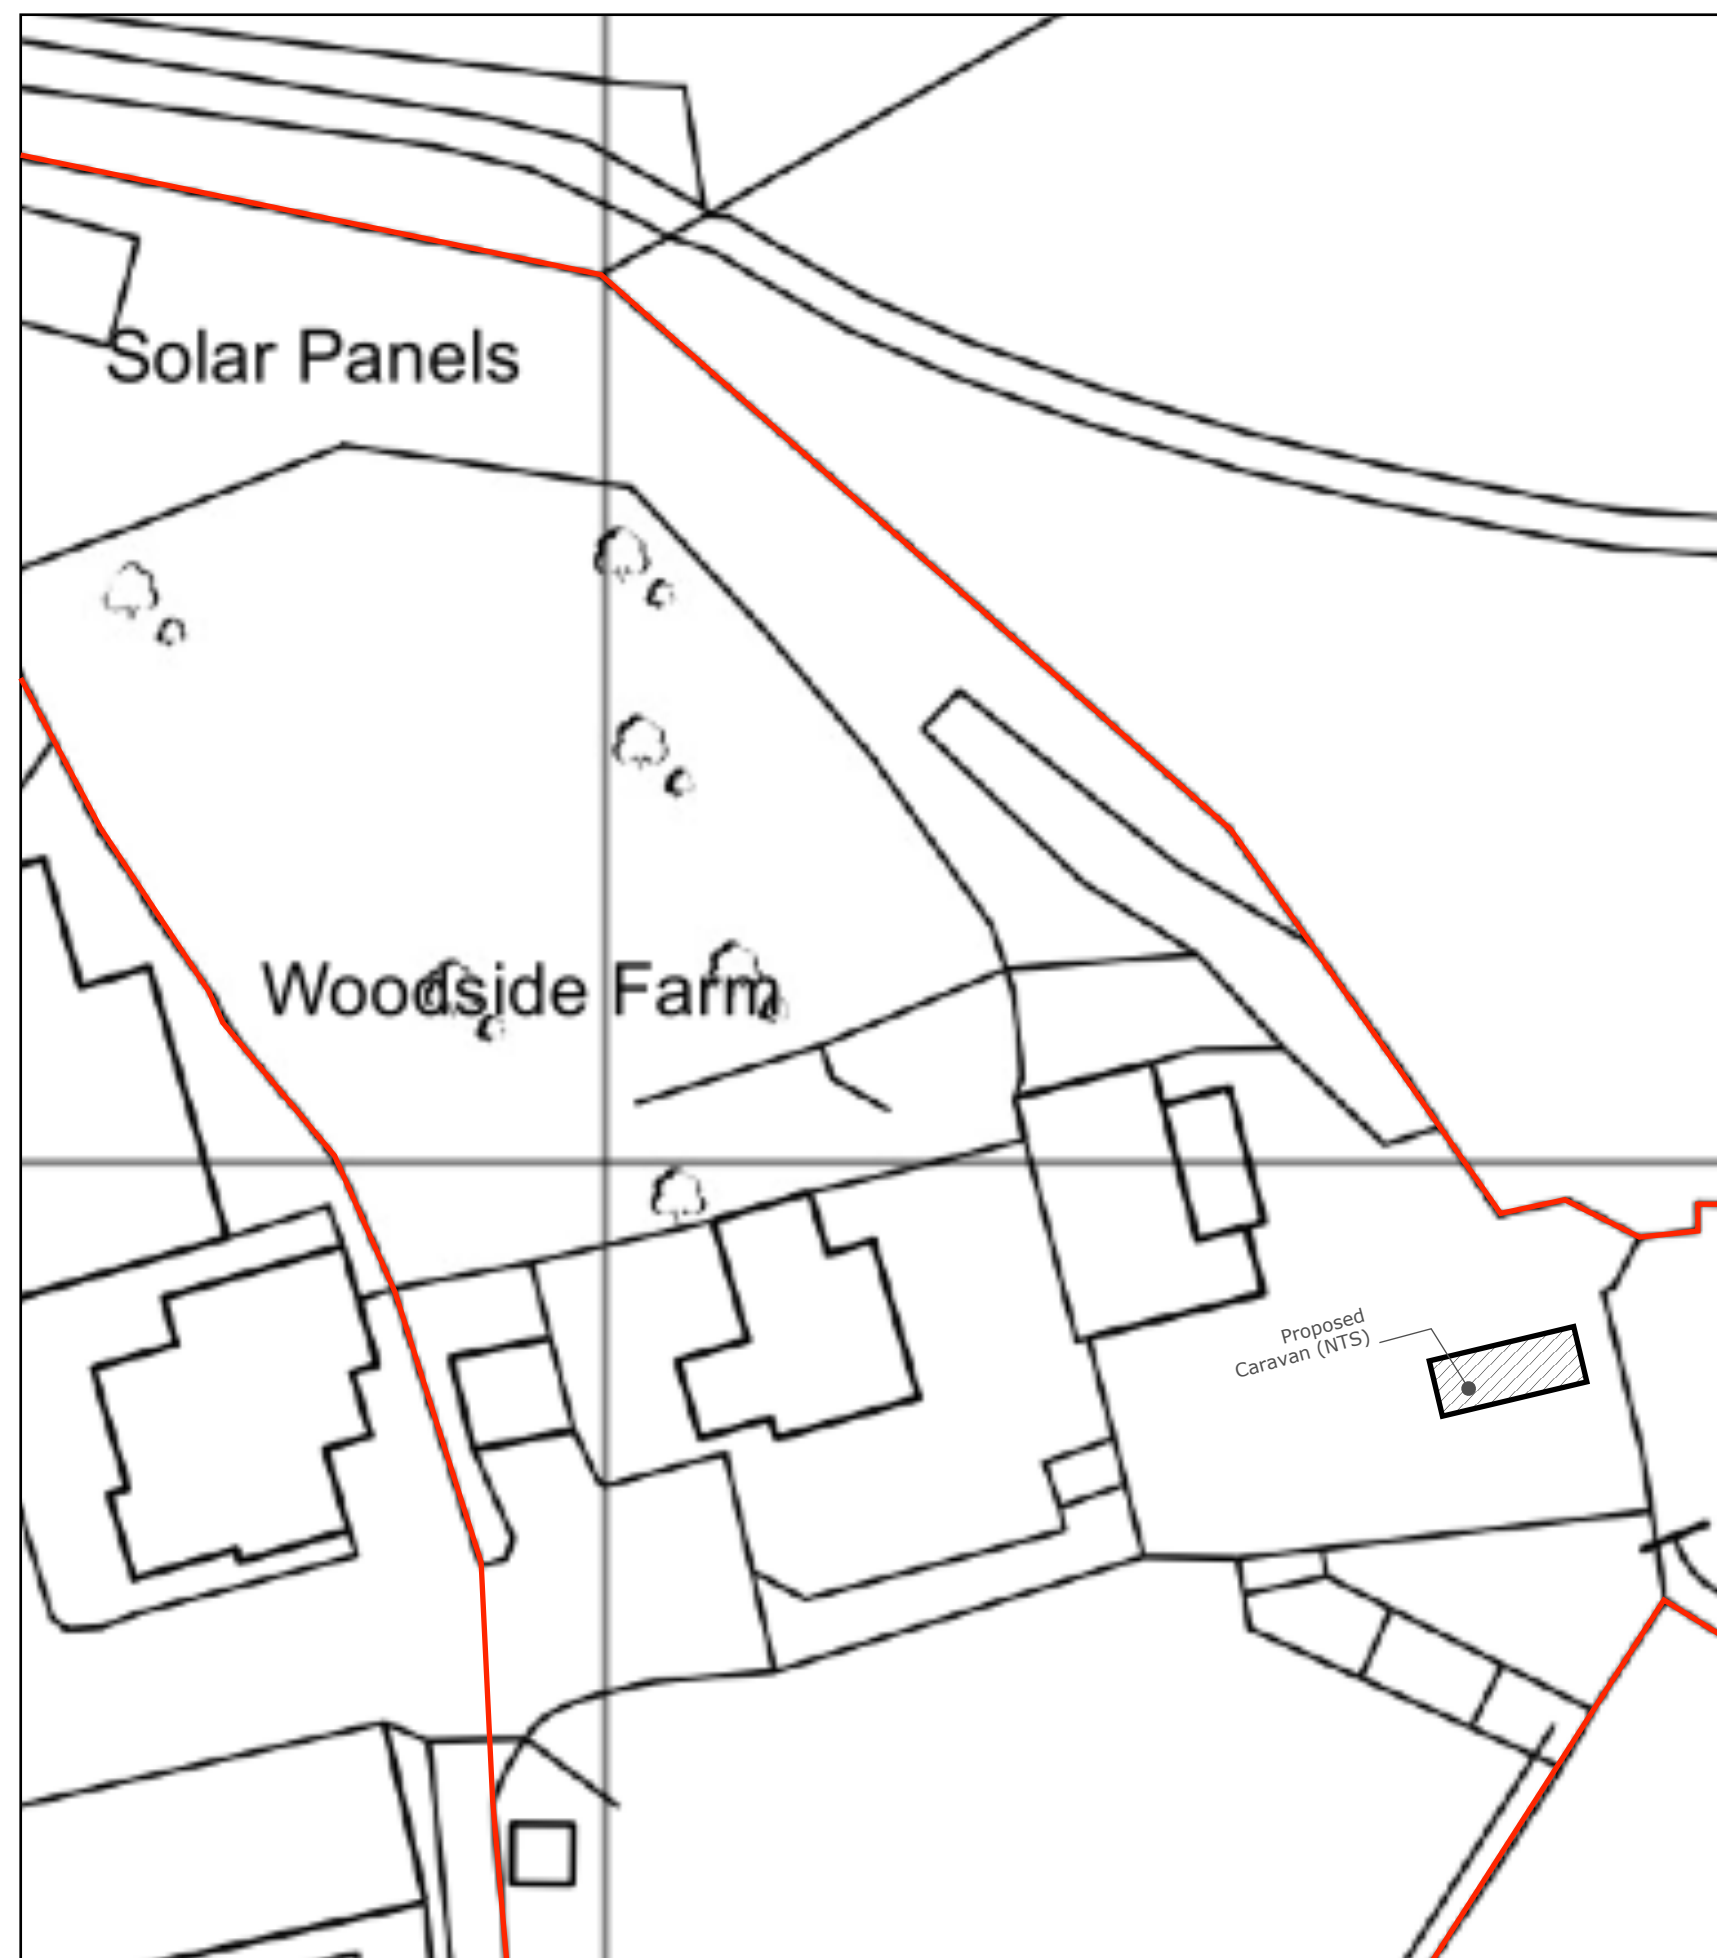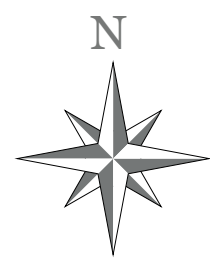

Proposed Site Plan 1:500 Scale



Proposed Site Plan 1:200 Scale

