


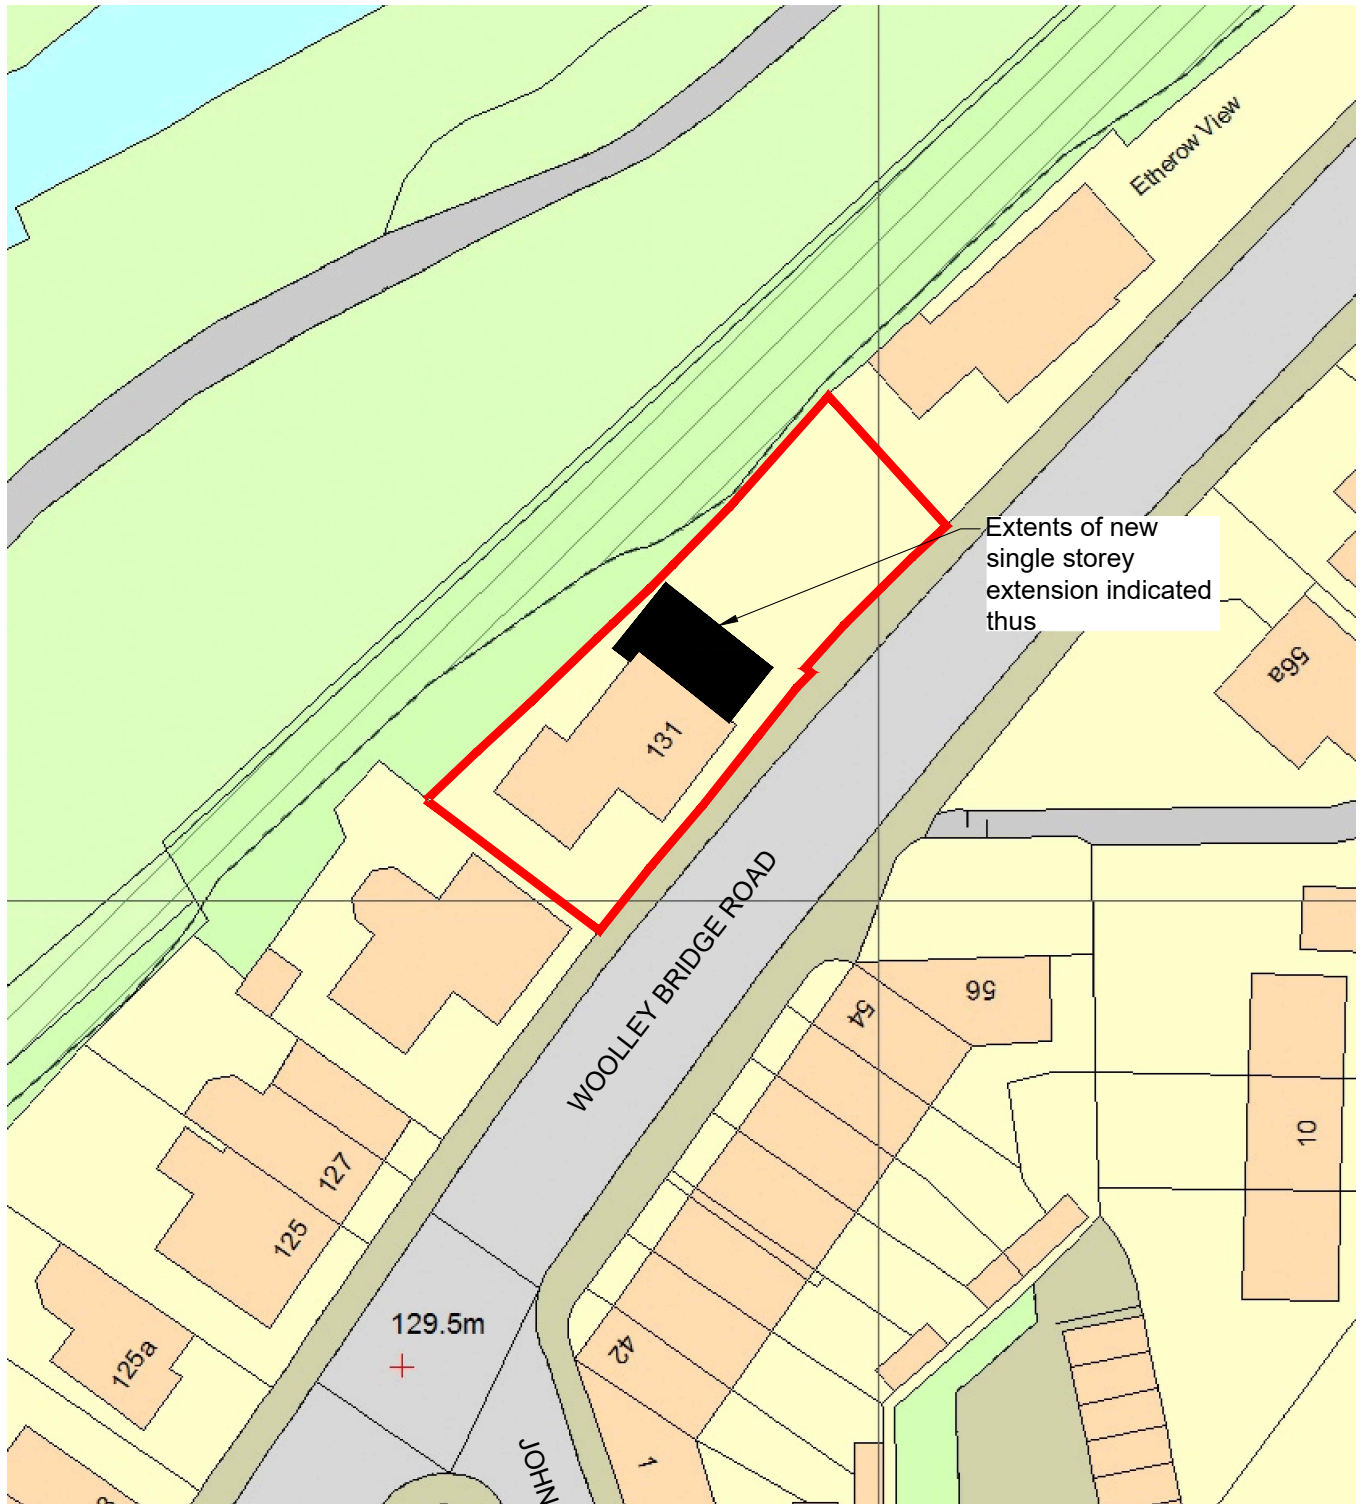

131 Woolley Bridge Road, Hadfield, Glossop
Proposed Site Plan
Scale 1:500

