


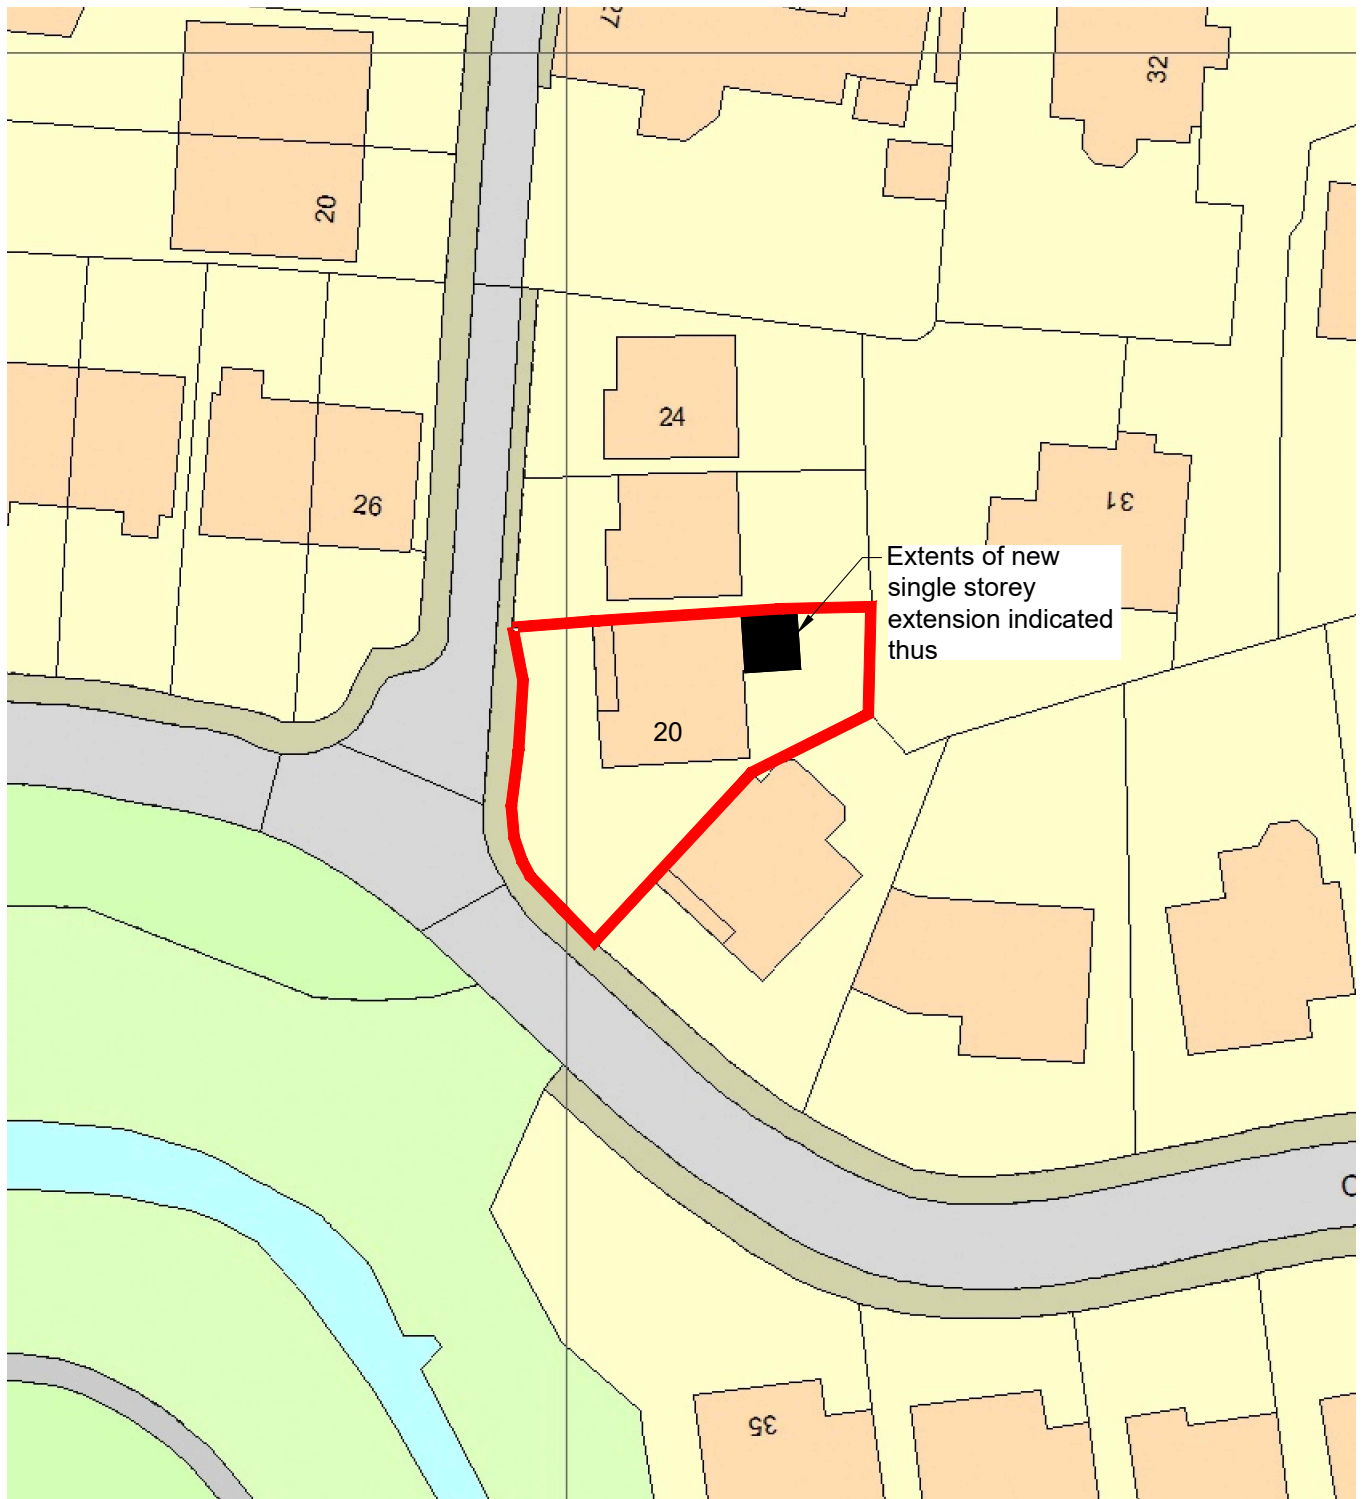

20 Croft Manor, Glossop
Proposed Site Plan
Scale 1:500

