general notes:
do not scale the drawing.
all dimensions to be checked on site prior to commencement of work and any discrepancy shall be immediately reported and resolved prior to work commencing.
this drawing is to be read in conjunction with all relevant drawings and specifications relating to the job whether or not indicated on the drawing.
copyright reserved to mck associates ltd. and this drawing may not be used or reproduced without prior written consent.

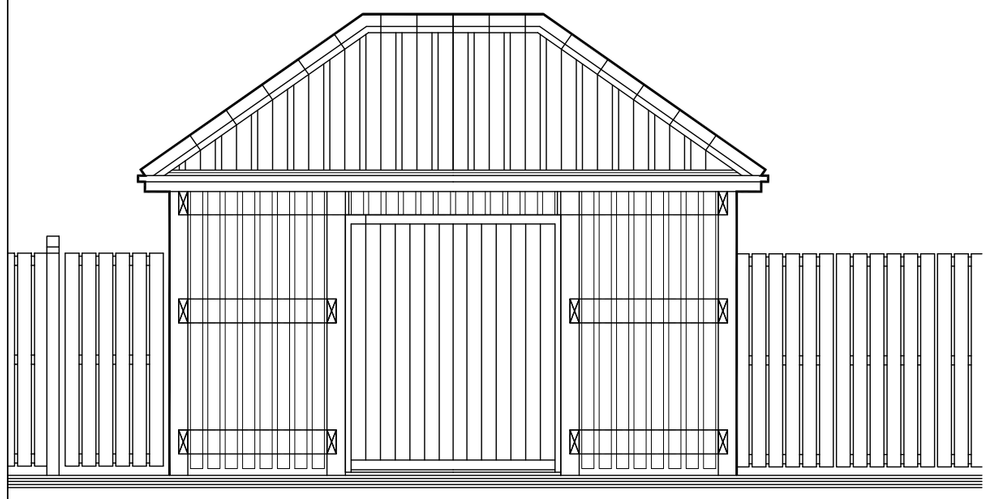

Front Elevation

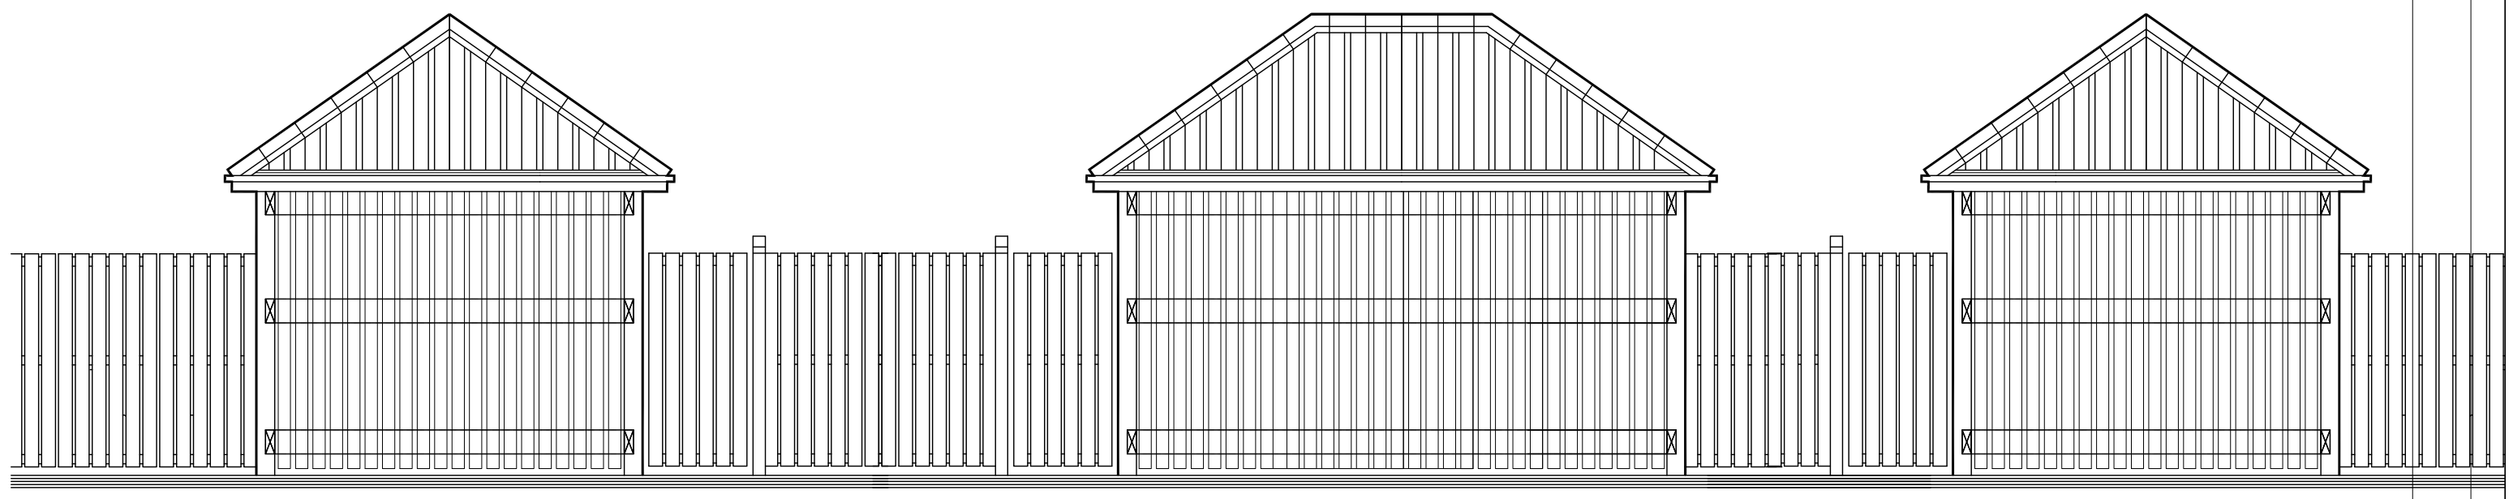

Side Elevation

Front Elevation

Side Elevation

Floor Plan

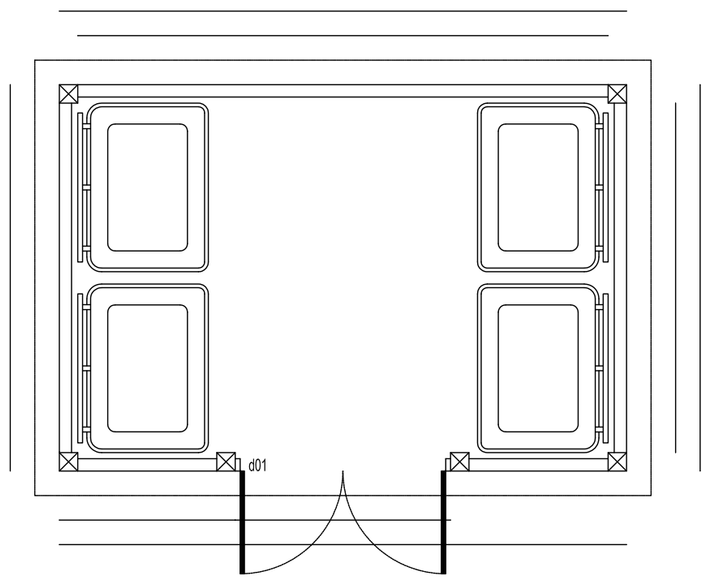

Roof Plan

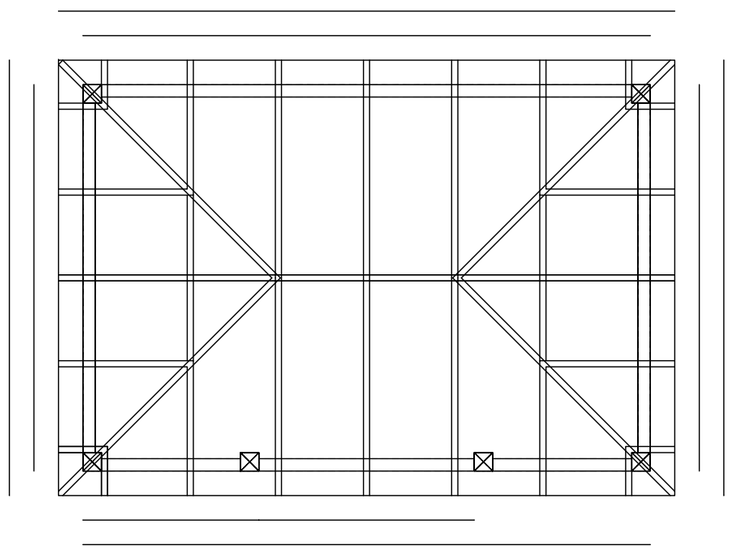

NOTES:

-Roof trusses to be designed and fabricated by specialist in accordance with BS;5268:Part3:1985 with spacing at max. 600mm ctrs.

-Hip boards to be 38x150mm. Ridge boards to be 25x150mm.

-All loose rafters, struts, blockings and ceiling joists to be 38x100mm C16 grade sw at max. 600mm ctrs unless otherwise stated.

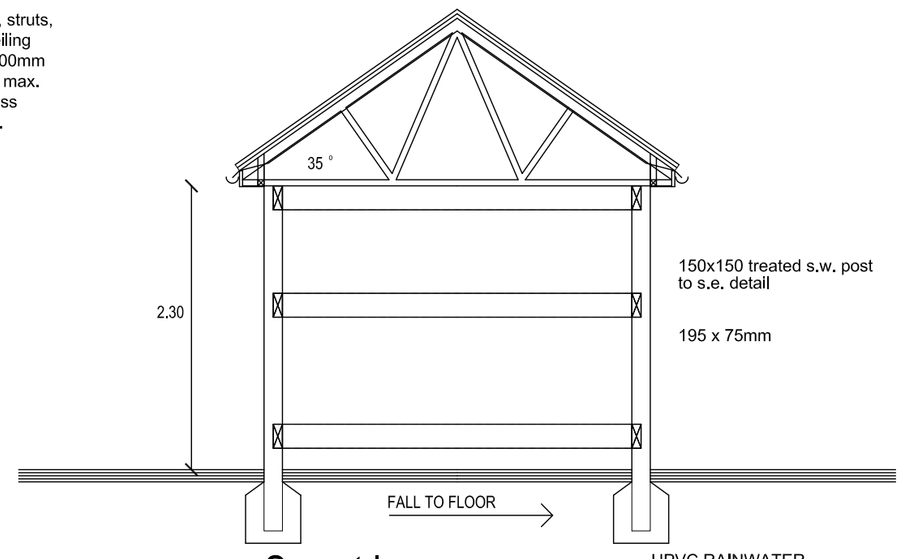

Section

Bin Store Detail

Rev.	Date	By	Description

Client:

Barratt Developments

mck associates limited
architecture | building surveying | urban design
burnaby villa ■ 48 watling street road ■ fulwood ■ preston ■ pr2 8bp
tel: 01772 774510 fax: 01772 774511 email mck@mckassociates.co.uk

Project:

Crossings Road
Chapel-en-le-Frith

Drawing Title:

Bin Store Detail

Drawn:	Checked:	Scale:	Date:
BRS	MJK	1/50	Nov 13
Job No:		Drawing No:	Rev:
11/018		BS01	

A2

PLANNING

Dwg. Name & Location: Z:\Job's\2011 Jobs\11-018 Barratt Homes (mc) - Crossings Road, Chapel-en-le-Frith\Drawings\RESERVED MATTERS APPLICATION 23.09.13\PBS01.dwg.