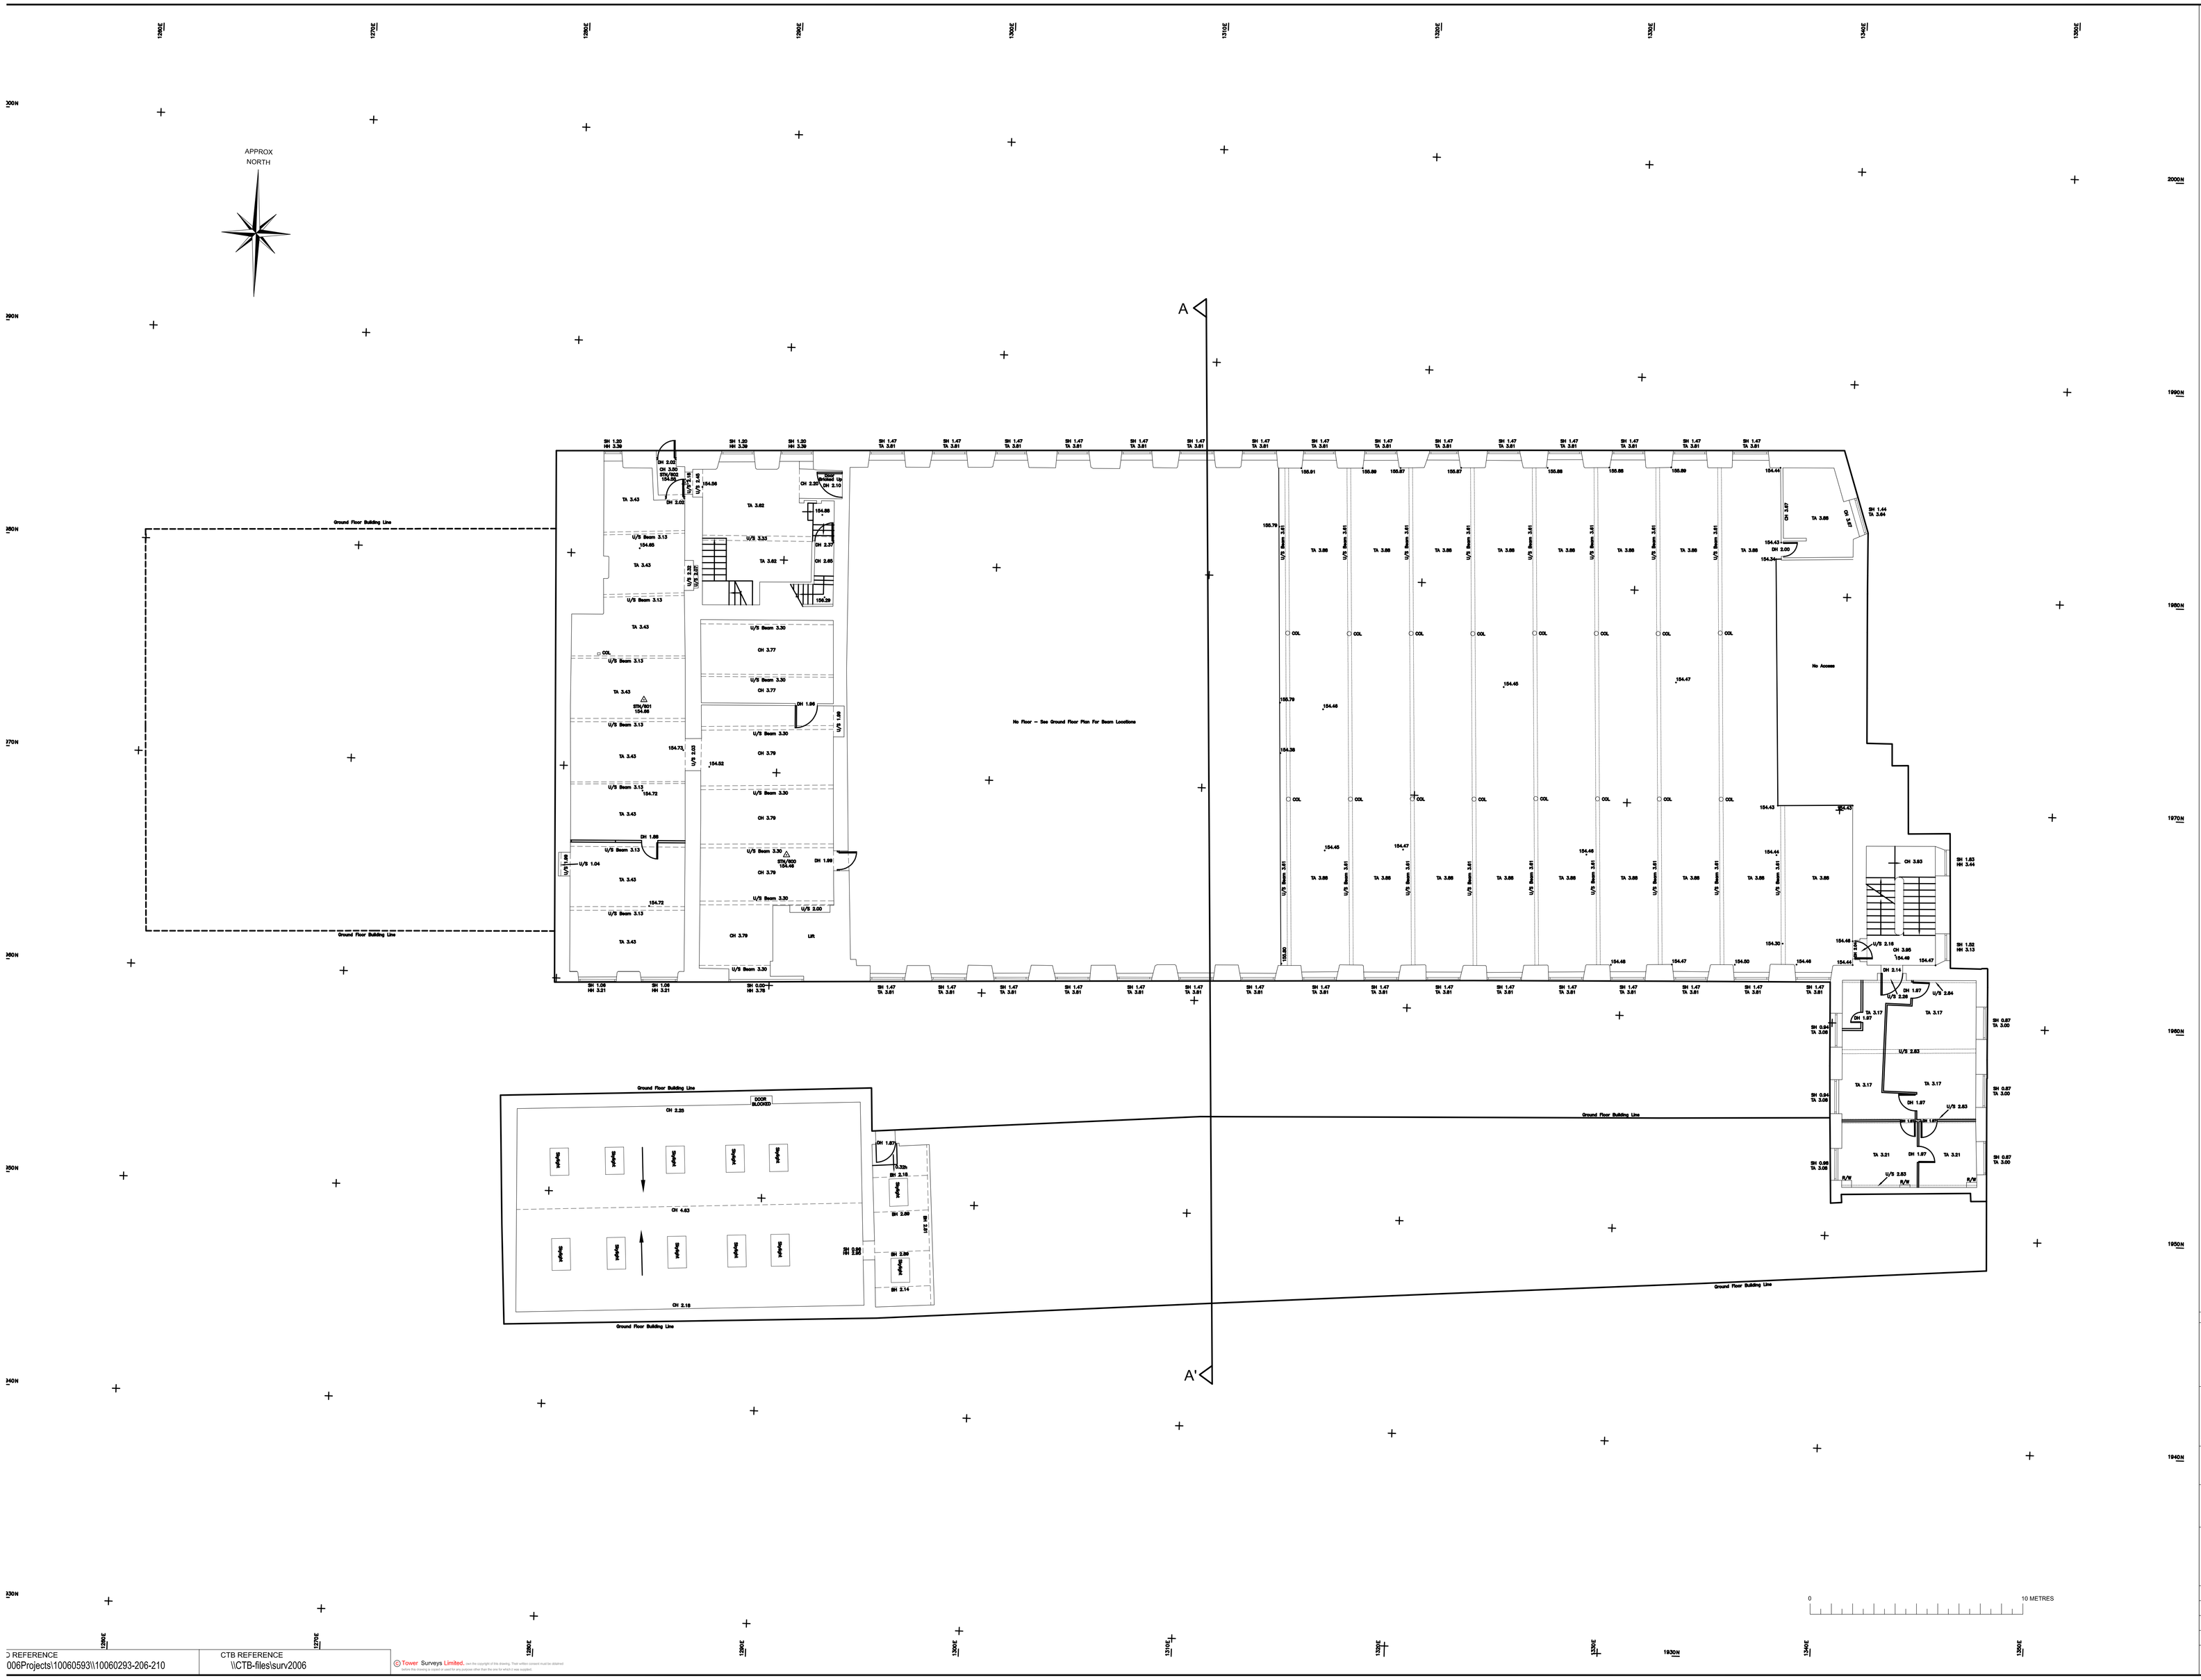

A0

NOTES

1. SURVEY CONTROL

   SURVEY GRID (HORIZONTAL):

   THIS SURVEY IS TO AN ARBITRARY PLANE GRID, IT IS ORIENTATED APPROXIMATELY TO NORTH. HORIZONTAL MEASUREMENTS TAKEN FROM THIS SURVEY WILL BE GROUND DISTANCES. IT IS RELATED TO PREVIOUS SURVEY WORKS, REF NO 23033/210-211.

   VERTICAL DATUM:

   ALL LEVELS IN METRES AND RELATED TO PREVIOUS SURVEY REF NO 23033/210-211

2. THIS DRAWING IS TO BE READ IN CONJUNCTION WITH:
   ALL OTHER RELEVANT DRAWINGS/DOCUMENTATION.
   NAMELY: PDG/10060593/206 GROUND FLOOR PLAN
   PDG/10060593/207 FIRST FLOOR PLAN
   PDG/10060593/208 SECOND FLOOR PLAN
   PDG/10060593/209 THIRD FLOOR PLAN
   PDG/10060593/210 FOURTH FLOOR PLAN

3. DO NOT SCALE FROM THIS DRAWING.

4. IF IN DOUBT ASK.

5. SH, SH, HH, CH, SCH, CH, DH & TA ARE MEASURED FROM FINISHED FLOOR LEVEL.

6. CRITICAL CLEARANCE DIMENSIONS AND HEIGHT MUST BE CHECKED ON SITE PRIOR TO CONSTRUCTION.

7. MEASUREMENTS AT WALLS HAVE BEEN TAKEN TO BE MAIN FACE AT APPROXIMATELY 1.5m ABOVE FLOOR LEVEL.

8. STAIR ARROWS ALWAYS POINT UP.

9. CEILING ARROWS ALWAYS POINT UP.

LEGEND

DOOR SWING

TOILET (SYMBOLIC)

ABBREVIATIONS

BM	BEAM
CH	CEILING HEIGHT FROM FLOOR LEVEL
CL	CEILING LEVEL IN RELATION TO SURVEY CONTROL
COL	COLUMN
DH	DOOR HEIGHT FROM FLOOR LEVEL
DR	DRY RISER
FB	FLOOR BOARD
FL	FLOOR LEVEL INCLUDING FINISH (ie CARPETS/TILES etc)
HH	WINDOW HEAD HEIGHT FROM FLOOR LEVEL
IC	INSPECTION COVER
MH	MANHOLE
OH	CRAWING HEIGHT FROM FLOOR LEVEL
R/W	RETAINING WALL
SH	SILL HEIGHT HEIGHT FROM FLOOR LEVEL
SCH	SUSPENDED CEILING HEIGHT FROM FLOOR LEVEL
TA	TOP OF ARCH
THL	THRESHOLD LEVEL
U/S	UNDERSIDE FROM FLOOR LEVEL

GENERAL

NO ALLOWANCE HAS BEEN MADE FOR SUB SURFACE ENTRY INTO MANHOLES OR OTHER CHAMBERS OR VOIDS BELOW GROUND LEVEL, THEREFORE ANY DETAILS OF DEPTHS, INVERTS, SIZES ETC. ARE TAKEN FROM ABOVE GROUND AND AS SUCH WILL BE APPROXIMATE ONLY.

THE CONTRACTOR IS TO CHECK AND VERIFY ALL BUILDING AND SITE DIMENSIONS, LEVELS AND SEWER INVERT LEVELS AT CONNECTION POINTS BEFORE WORK STARTS.

SHOULD THERE BE ANY CONFLICT BETWEEN THE DETAILS INDICATED ON THIS DRAWING AND THOSE INDICATED ON OTHER DRAWINGS, THE ENGINEER SHOULD BE CONSULTED BEFORE ANY WORK IS CARRIED OUT.

IT IS IMPORTANT TO NOTE THAT THE SAME ACCURACIES IMPLIED BY THE PLOTTING SCALE ARE EQUALLY APPLICABLE TO DIGITAL DATA SUPPLIED FOR CAD.

EVERY EFFORT IS MADE TO IDENTIFY ALL VISIBLE ABOVE GROUND FEATURES, HOWEVER, IT SHOULD BE BORNE IN MIND THAT THERE MAY BE ITEMS OBSCURED AT THE TIME OF SURVEY.

VISIBLE FEATURES IN THE VICINITY OF THE BOUNDARIES, AS SHOWN ON THIS SURVEY, MAY NOT REPRESENT THE EXTENT OF LEGALLY CONVEYED OWNERSHIP.

DESCRIPTION	REV	DATE	DRWN	CHKD	APPR

DRAWING STATUS

PROVISIONAL

Tower Surveys Ltd
Chartered Surveyors
Geomatics,Land, Engineering & Building
RICS
VIKMAN HOUSE
VIVIAN AVENUE
NOTTINGHAM
NG5 1AF
TEL:+44 (0)115 9612200
FAX:+44 (0)115 9612120
info@towersurveys.co.uk
www.towersurveys.co.uk

CLIENT

POZZONI DESIGN GROUP

PROJECT TITLE

MILLTOWN,
GLOSSOP.

DRAWING DETAIL

FIRST FLOOR PLAN AS OF 29/10/06

DRAWN	AC	DATE	NOVEMBER 2006
PROJECT ENGINEER	AC		
CHECKED	TF	SCALE	1:100
APPROVED	AC		
DRAWING NUMBER	PDG/10060593/207	REVISION	

© Tower Surveys Limited. Item the copyright of this drawing. Their written consent must be obtained before this drawing is copied or used for any purpose other than that for which it was supplied.

D REFERENCE	CTB REFERENCE
006Projects\10060593\\10060293-206-210	\\CTB-files\surv2006