PROPOSED CTIL 24No. AVA5-50 FEEDERS TO BE INSTALLED. VODAFONE 6No. LDF5-50 FEEDERS TO BE REMOVED. PROPOSED 18No. FEEDERS TO UTILISE EXISTING 300mm COVERED CABLE TRAY, PROPOSED 6No. FEEDERS TO UTILISE PROPOSED 150mm COVERED CABLE TRAY. FEEDERS TO BE TRIPLE STACKED

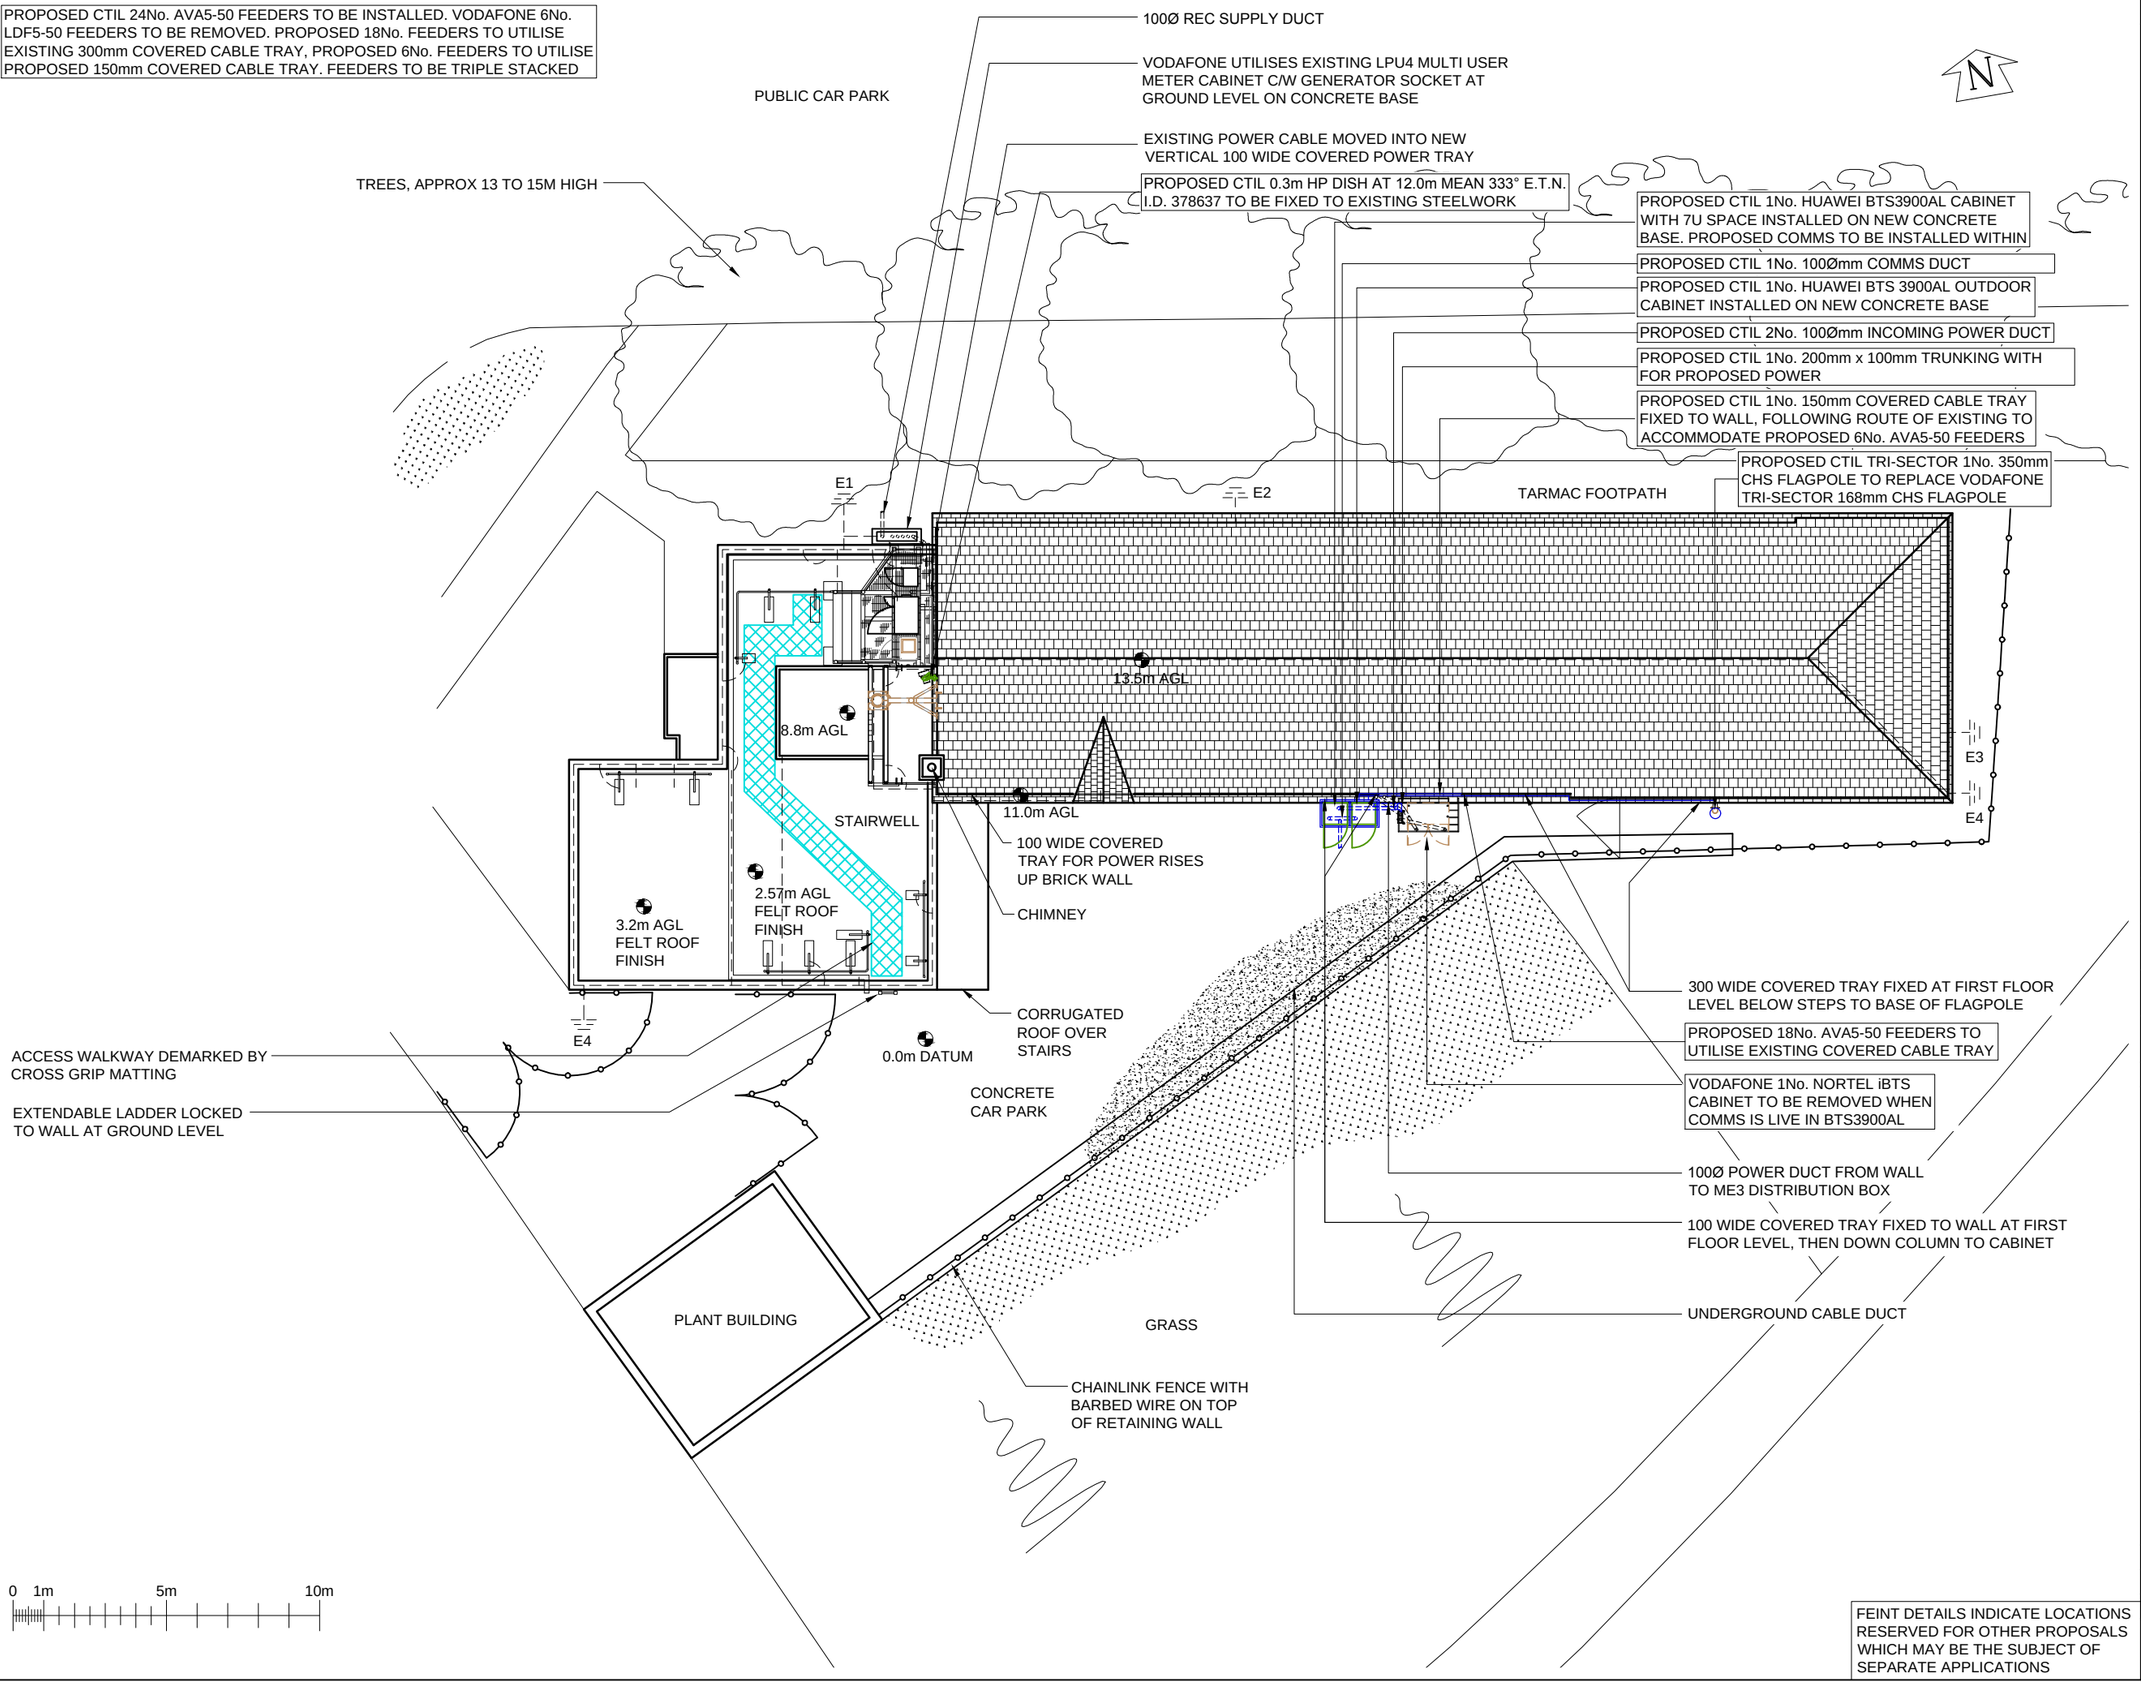

FEINT DETAILS INDICATE LOCATIONS RESERVED FOR OTHER PROPOSALS WHICH MAY BE THE SUBJECT OF SEPARATE APPLICATIONS

©2010 Arqiva
All rights reserved. No part of this publication may be reproduced, stored in a retrieval system or transmitted in any form or by any means (Electronic, Mechanical, Photocopying, Recording or otherwise), without the prior written consent of the Company.

NOTES

CSID	13099500
VFID	51799_3
CELL No.	51799VF

BT SKYLINE No.
SK0003

ISS	REVISION	DATE	DRN	APP
12	PROJ No 159843 PLANNING ISSUE	02/11/16	MON	JL
11	PROJ No 184076 PLANNING ISSUE	04/10/16	HFC	CF
10	PROJ No 159843 PLANNING	18/07/16	AT	AT
9	PROJ No 159843 PLANNING	25/04/16	MON	CF
8	PROJ No 174167 PLANNING ISSUE	09/09/15	KL	MF

arqiva
Crawley Court, Winchester, Hampshire, SO21 2QA
Tel. 01962 823434, Fax. 01962 822378

SITE No 167696
GLOSSOP ATE
PHILIP HOWARD ROAD
GLOSSOP
DERBYSHIRE
SK13 8DJ

NGR SK 03382 93925
OS GRID 403382 393925

TITLE
SITE PLAN
PROPOSED
CTIL

SCALE 1:200

DRAWN	IM	01/06/11
APPROVED	JL	25/10/16

DRG No. 167696-22-100-MD012 Sheet 1 of 1 Rev 12

A3