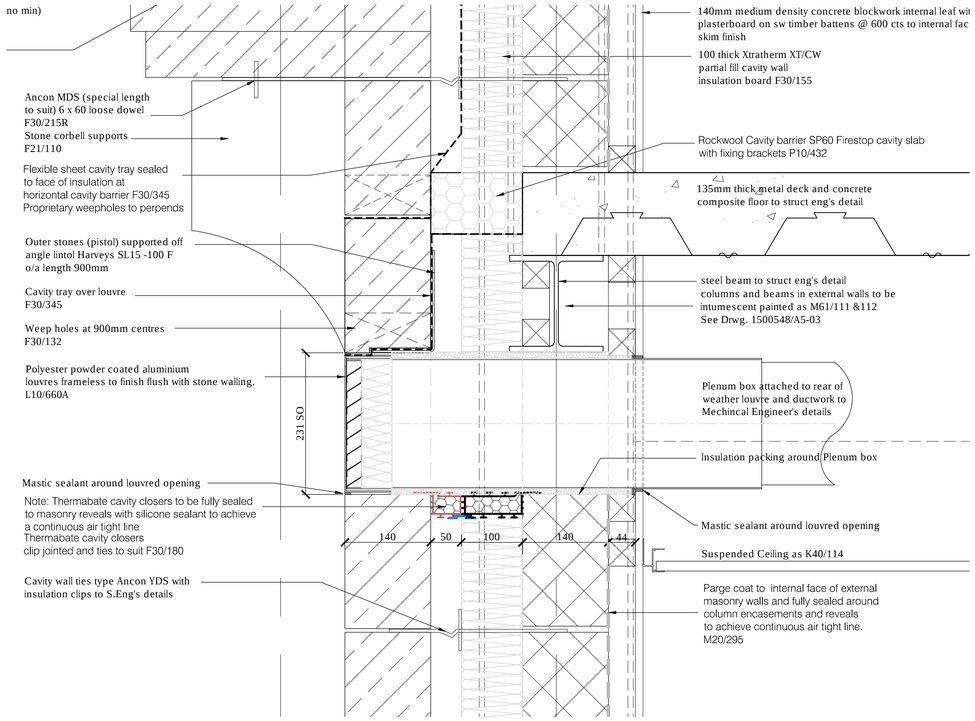

DETAIL 2 - PLENUM BOX LOUVRE BELOW DORMER WINDOW (GRID LINE A)

Refer to drawing 1500548/F31 Detail 1
for full Dormer window wall details

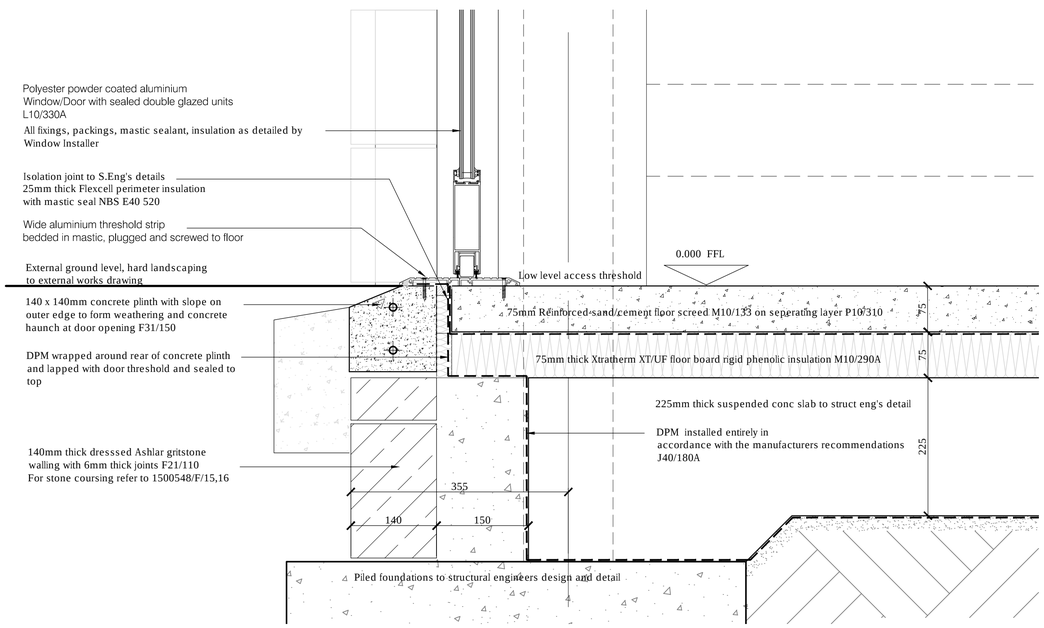

DETAIL 3 - EXTERNAL DOOR THRESHOLD (GABLE WALL GRID LINE 1)

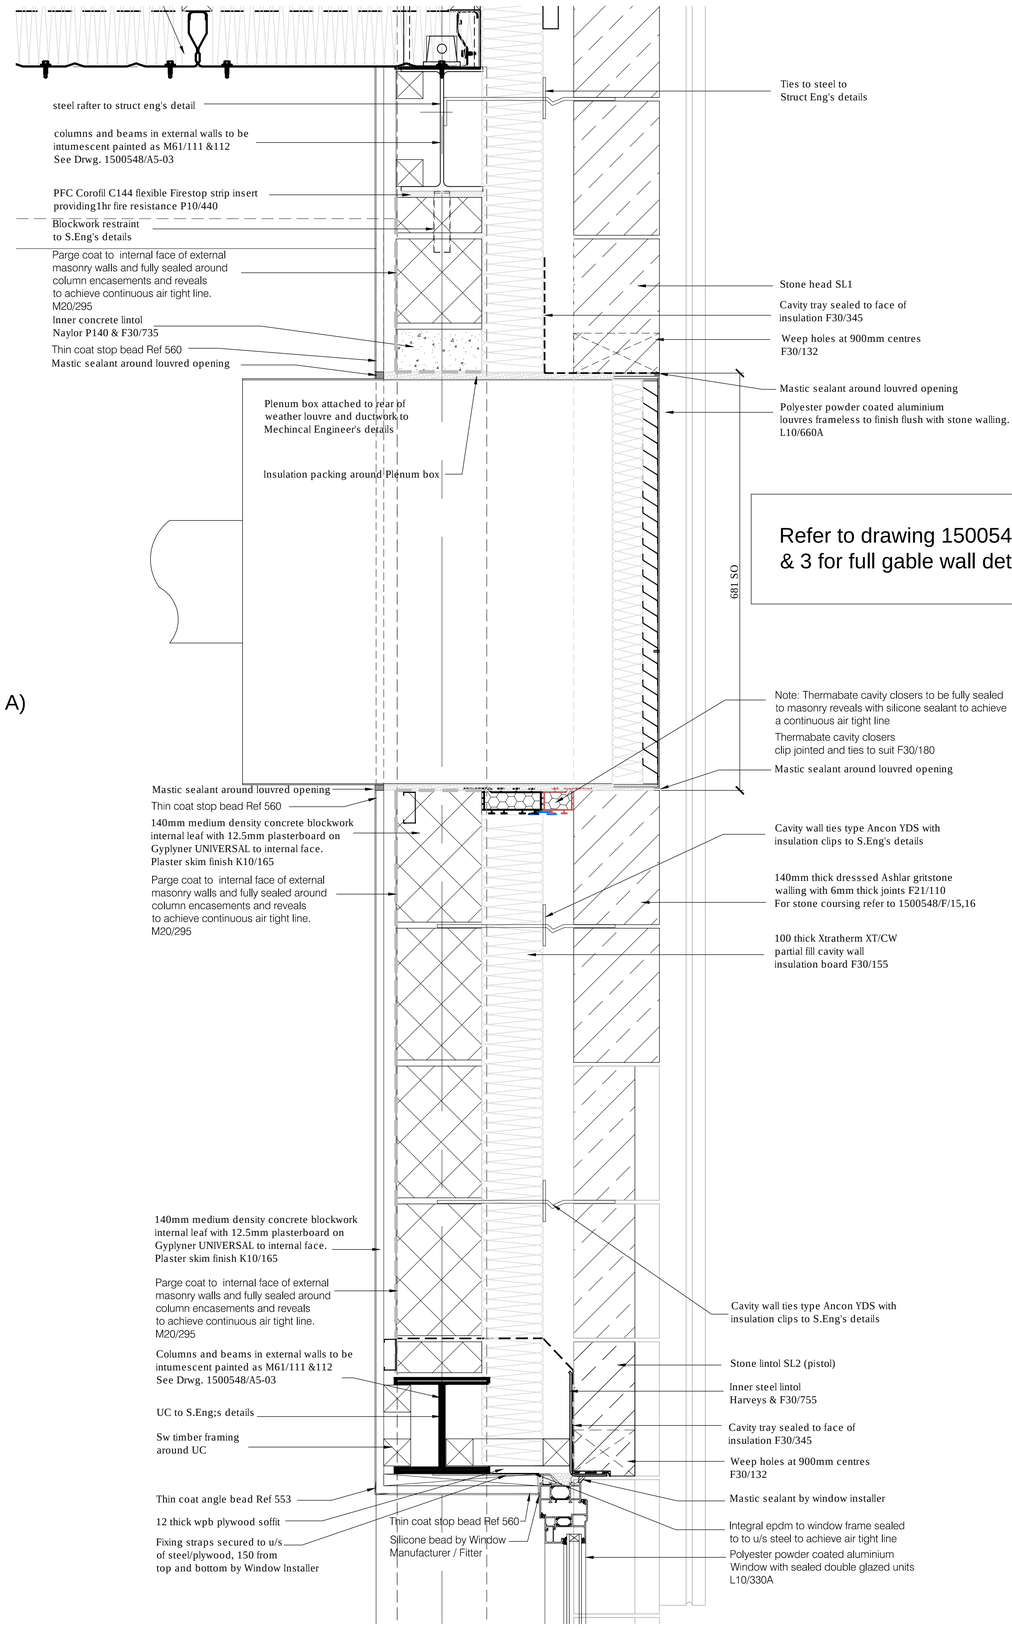

Refer to drawing 1500548/F26 Detail 2
& 3 for full gable wall details

DETAIL 1 - PLENUM BOX LOUVRE ON GABLE WALL (GRID LINE 7)

Classification
CONTROLLED

HEALTH AND SAFETY INFORMATION
(Refer to Pre-Tender CDM Documentation)

LOCATION / KEY PLAN
N.T.S.

Rev.	Details of Revision	Date	Initial
A	WALL TIES REVISED ADDED TO STRUCT ENG'S DETAILS NOTES ADDED. DETAIL 1 EXTENDED TO WINDOW HEAD	31.10.16	PS

Derbyshire County Council
Corporate Property
Director of Property:-
Jeremy Goacher
Chatsworth Hall, Chesterfield Road,
Matlock, Derbyshire DE4 3FW
Tel. (01629) 580000 Fax. (01629) 536266

Partner Details

Project
GLOSSOP LIBRARY
PROPOSED EXTENSION TO
GLOSSOP ADULT EDUCATION CENTRE

UPRN Number
2613-01

Drawing Number	Revision
1500548/F32	A

Title
PROPOSED
WALL SECTION DETAILS
SHEET 8

Scale	Drawn	Checked
1:5	PS/JB	PSC
Original Size	**Date**	**Date**
A1	AUG 2016	30-01-2017

Status
CONSTRUCTION

DO NOT SCALE
Use only written dimensions. All dimensions must be verified prior to the works being put into hand and any discrepancies reported to the originator.

INVESTOR IN PEOPLE

© Crown Copyright and database rights 2013. Ordnance Survey 100023251

© Derbyshire County Council Copyright: Reproduction in whole or part by any means is prohibited without the prior written permission of the Director of Corporate Resources