

PROPOSED 02A

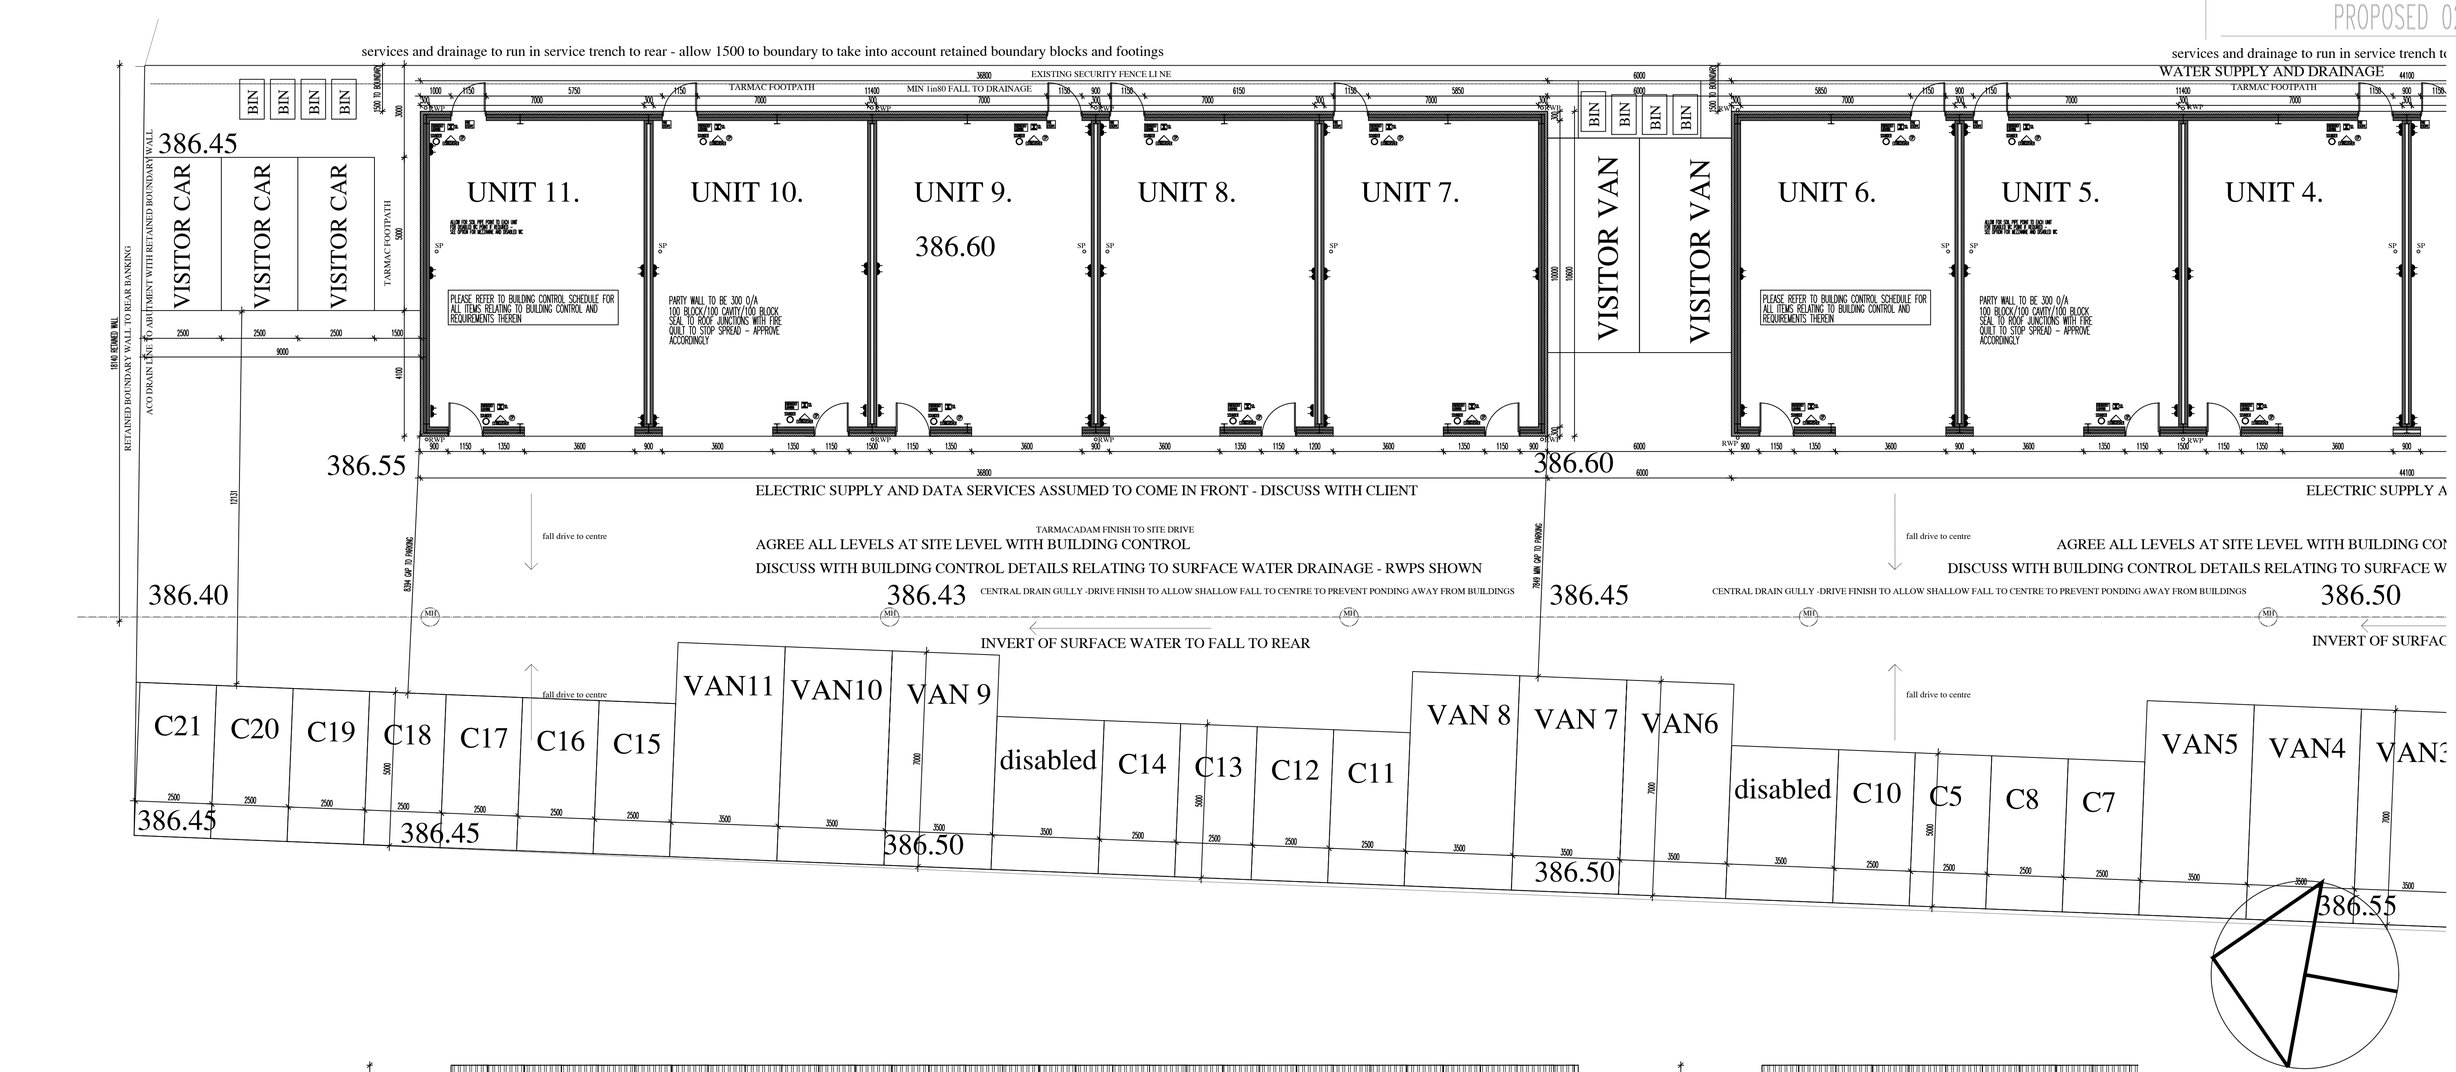

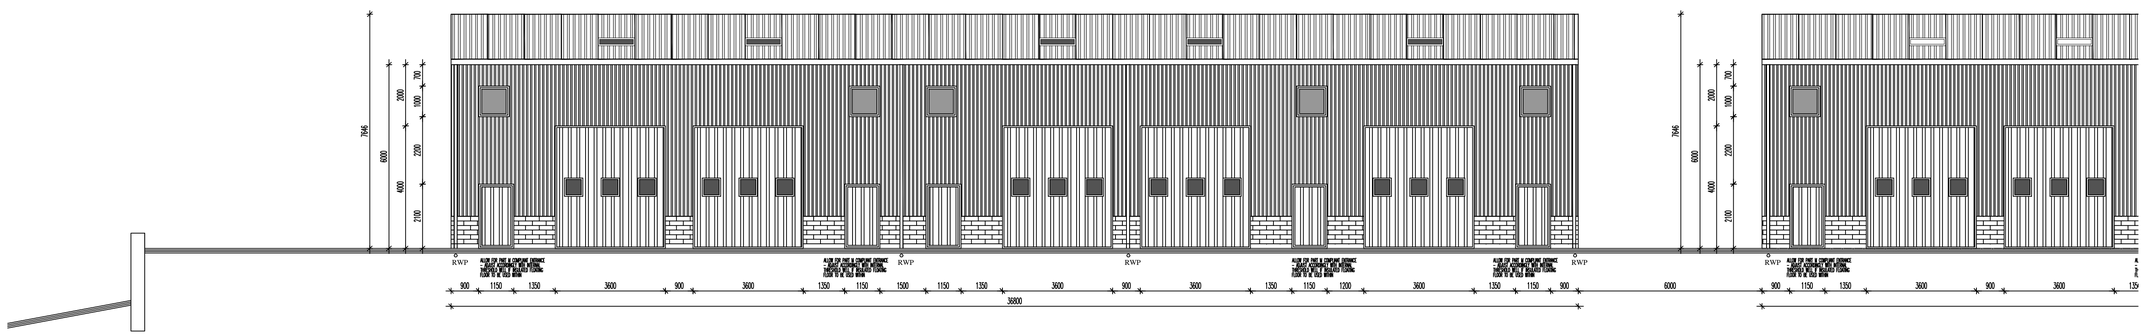

0M 1M 2M 3M

REVISIONS:

PROPOSED UNITS 1 - 11
B1/B8 COMMERCIAL SITE
HARPUR BUSINESS PARK

SCALE: 1:100
DATE: JUNE'18 | DRAWN: AJS | CHECKED: A.J.S

©THIS DRAWING AND THE BUILDING WORKS DEPICTED ARE THE COPYRIGHT OF A.J.S ARCHITECTURE AND MAY NOT BE REPRODUCED OR AMENDED EXCEPT BY WRITTEN PERMISSION. NO LIABILITY WILL BE ACCEPTED FOR AMENDMENTS MADE BY OTHER PERSONS.

A.J.S ARCHITECTURE
32 carr road.
buxton.
derbyshire.
sk17 6wf.
h: 01298 26062
m: 07794 400237

DRAWING No: PROPOSED 02A

B REGS COMPLIANT

PART GROUND FLOOR PLAN AND FRONT ELEVATIONS1:100

BI/B8 SITE, HARPUR HILL BUSINESS PARK

LAND OPPOSITE BUXTON AND LEEK COLLEGE SKILLSBASE CENTRE