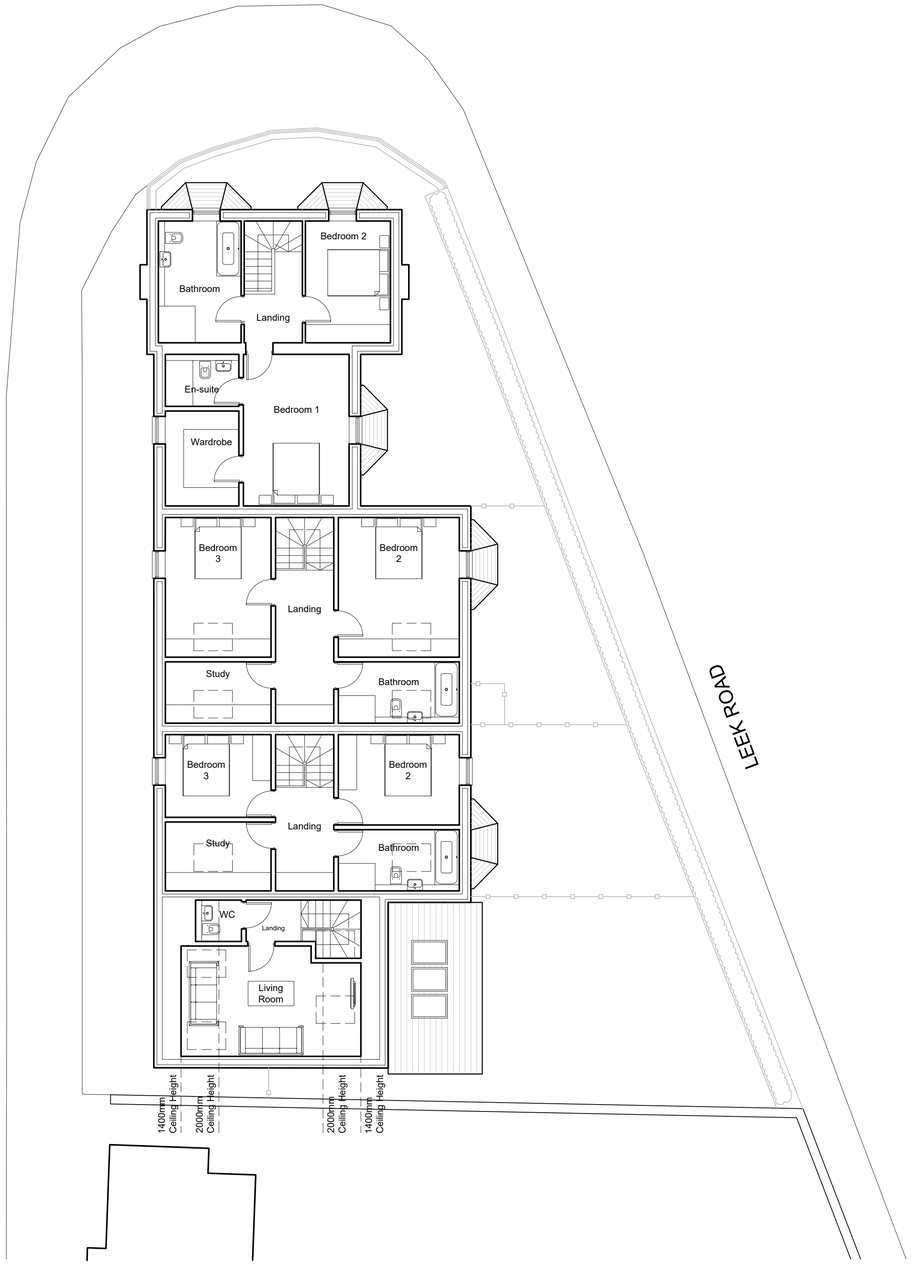

Second Floor Plan

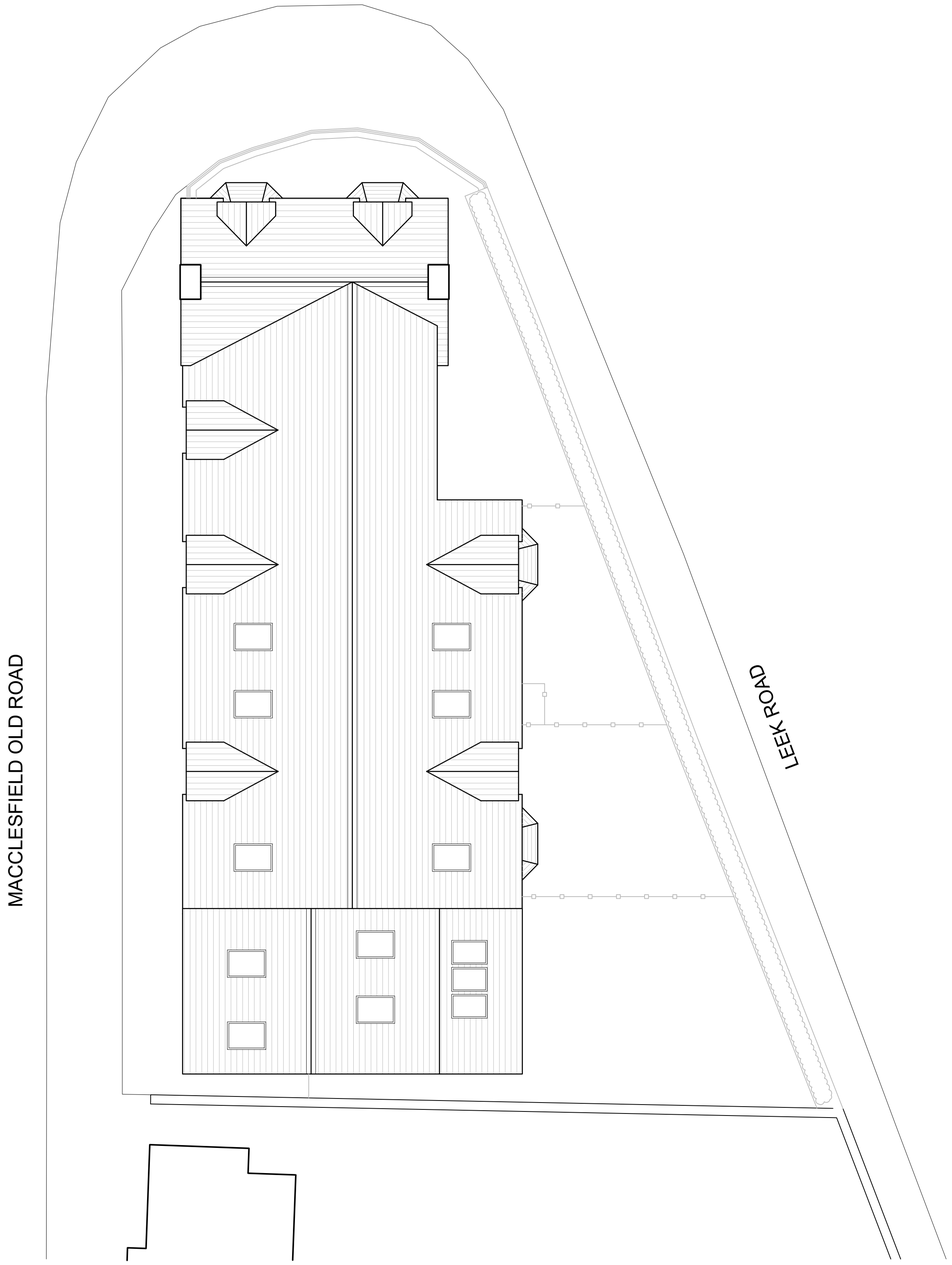

Roof Plan

Metres
01 02 03 04 05 10
SCALE 1:100

revisions

ref	date		drawn	chk'd
A	04/02/21	General revision	JGR	EH
B	30/03/21	General revision	LS	EH
C	08/06/21	General revision	LS	EH
D	08/06/21	General revision	LS	EH
E	05/08/21	General revision	LS	EH
F	26/08/21	General revision	LS	EH
G	11/10/21	General revision	LS	EH

DESIGN INTENT ONLY

notes for construction:

1. Dimensions shall be checked and verified prior to work being commenced on site.
2. This drawing is issued for the sole and exclusive use of the named recipient. Distribution to any third party is on the strict understanding that no liability is accepted by Hayes & Partners for any discrepancies, errors or omissions that may be present and no guarantee is offered as to the accuracy of the information shown.

Hayes & Partners

Architects
Historic Building Consultants

Atlas House
Old Hall Street
Macclesfield Cheshire SK10 2DT
Telephone 01625 426218
Fax 01625 511 732
hp@hayesandpartners.co.uk

job
Leek Road

Buxton, SK17 6UD
for Tudor Developments

title
Plans as Proposed

scale	1:100 @ A1		
date	22/01/2021		
drawn	LS	checked	EH
drawing number	4043_00_14	revision	G