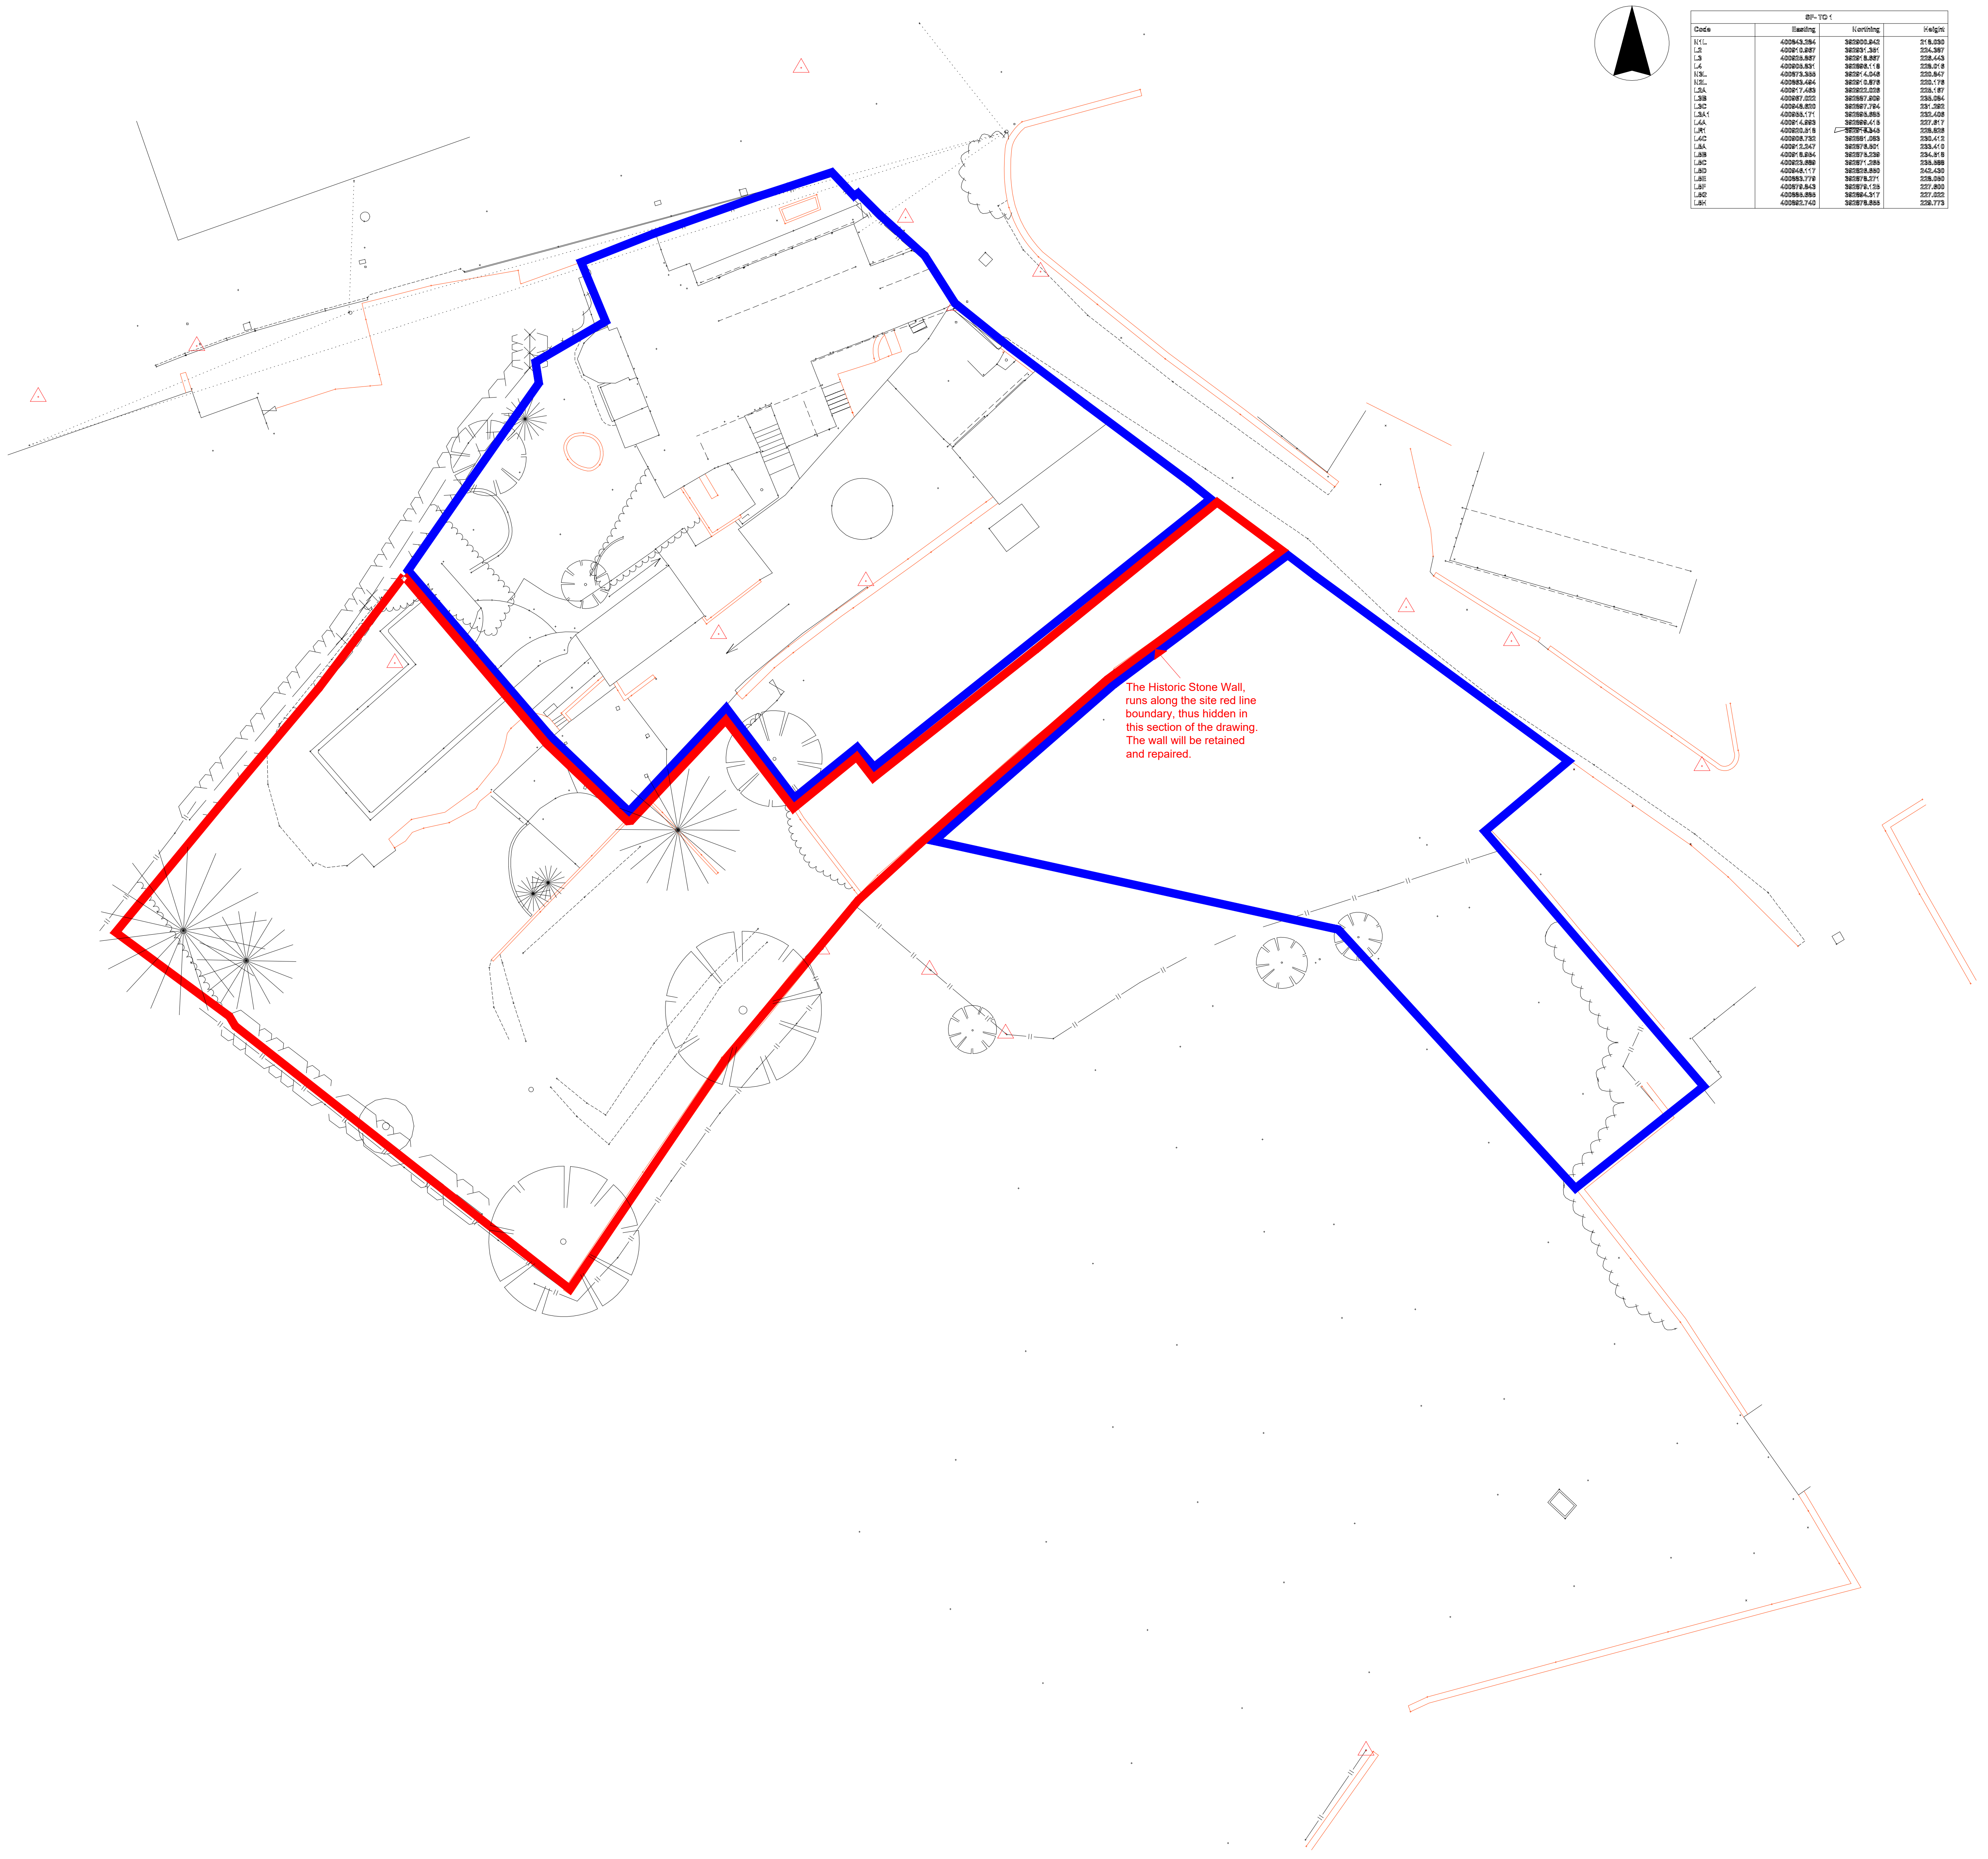

The Historic Stone Wall,
runs along the site red line
boundary, thus hidden in
this section of the drawing.
The wall will be retained
and repaired.

SF- TO 1			
Code	Easting	Northing	Height
N1L	400843.284	392900.942	218.030
L2	400910.967	392931.351	224.387
L3	400925.867	392918.667	226.443
L4	400905.831	392896.118	228.016
N3L	400873.355	392914.046	220.847
N2L	400863.494	392910.876	220.176
L2A	400917.463	392922.026	225.167
L3B	400967.022	392887.909	235.084
L3C	400948.620	392897.794	231.292
L3A1	400955.171	392895.685	232.406
L4A	400914.993	392899.415	227.617
LR1	400920.518	392916.545	228.826
L4C	400906.732	392881.083	230.412
L5A	400912.247	392876.501	233.410
L5B	400918.954	392875.239	234.518
L5C	400923.689	392871.265	235.588
L5D	400946.117	392826.650	242.430
L5E	400883.779	392878.271	228.050
L5F	400879.843	392879.125	227.600
L5G	400885.685	392894.317	227.022
L5H	400892.740	392878.655	229.773

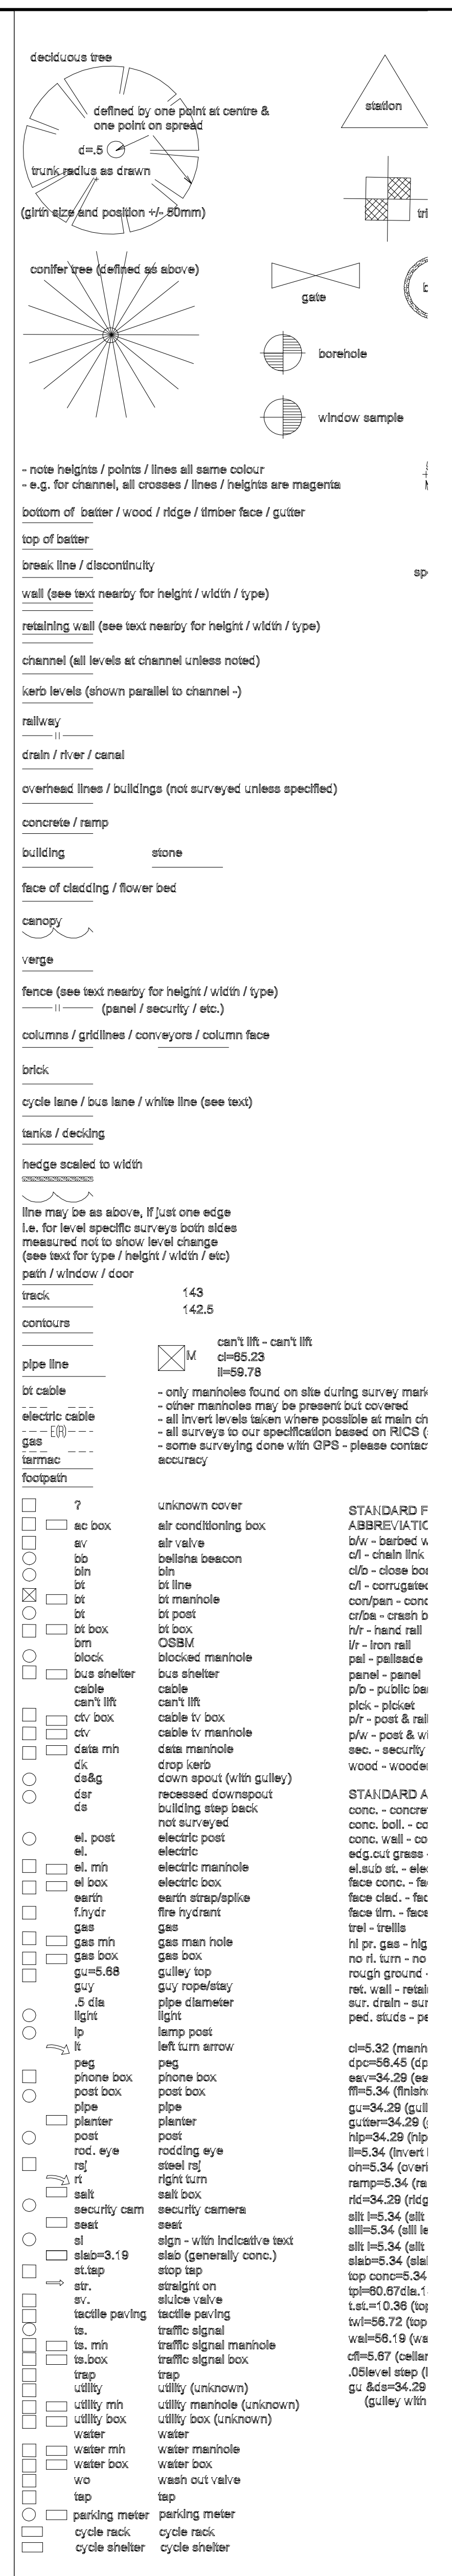

NOTES

ALL DIMENSIONS TO BE CHECKED ON SITE PRIOR TO ANY MANUFACTURING OR FABRICATION AND ANY ANOMALIES TO BE BROUGHT TO THE ATTENTION OF THE ARCHITECT.

Location Plan
Sheet 1 of *

Site Surveying Services - A.M.I.C.E.S.
Suite 7
Grindleton Business Centre
Grindleton, Lancashire
BB7 4DH
Tel: 01200 438320
Fax: 07092376338
www.sitesurvey.co.uk
Land / Engineering Surveyors

Setting Out & Control Surveys
Topographic/Volumetric Surveys
GPS Specialists using also
GPS Post Process to tie any site
to OS without trig point or BM
Construction Line Registered
TSA member

Client / Location: FuZED Architecture & Design Ltd/Town Lane, Glossop

All work to our standard terms & conditions (see website)

Additional Comments:

To local grid based on ostn02/osgm02 all work to sss specification, some by gps, contact us regarding details

Drawing Number:	sss-6808-Town Lane, Glossop	Revision	
Drawn By:	LK & JE	Checked By:	HW
Date:	13/09/2017	Scale:	1:200 @ A0

PLANNING ISSUE

SUBJECT TO LOCAL AUTHORITY APPROVAL

REV	AMENDMENTS	BY	DATE
B	Note on Historic Boundary	HM	19.10.2022
A	First Issue.	HM	17.10.2022

PROJECT

PROPOSED NEW DWELLING
CHAPEL BROW
44/48 TOWN LANE
CHARLESWORTH
SK13 5HQ

CLIENT

MR PAUL DUFFY

DRAWING TITLE

EXISTING SITE PLAN

DRAWN	HM	DATE	17.10.2022
CHECKED		SCALE	1:200 (A0)
APPROVED			

HOWARD & SEDDON A.R.I.B.A.
CHARTERED ARCHITECTS
64 WASHWAY ROAD
SALE, CHESHIRE, M33 7RE
TEL NO. 0161 - 973 8296
FAX NO. 0161 - 962 3485
E-MAIL : ADMIN@HOWARDANDSEDDON.CO.UK

JOB No.	DRG No.	REVISION
14,647	21	B