Elevation Materials Legend - House

New Stonework
Natural Coursed to match the existing

Existing Stonework
Natural course

New Roof Covering
Colour - Stone
Type - Natural Stone to match the existing

Existing Stone Tiles


New Render
Colour - Cream
Type - Smooth finish

New Dormer Cladding
Colour - Grey / Pewter
Type - Composite, Woodgrain finish

New windows and doors to be Grey / Pewter uPVC

Fascia Boards to be Grey / Pewter to match the windows & doors

Rainwater and exposed waste Goods to be uPVC
Round profile
Colour Black

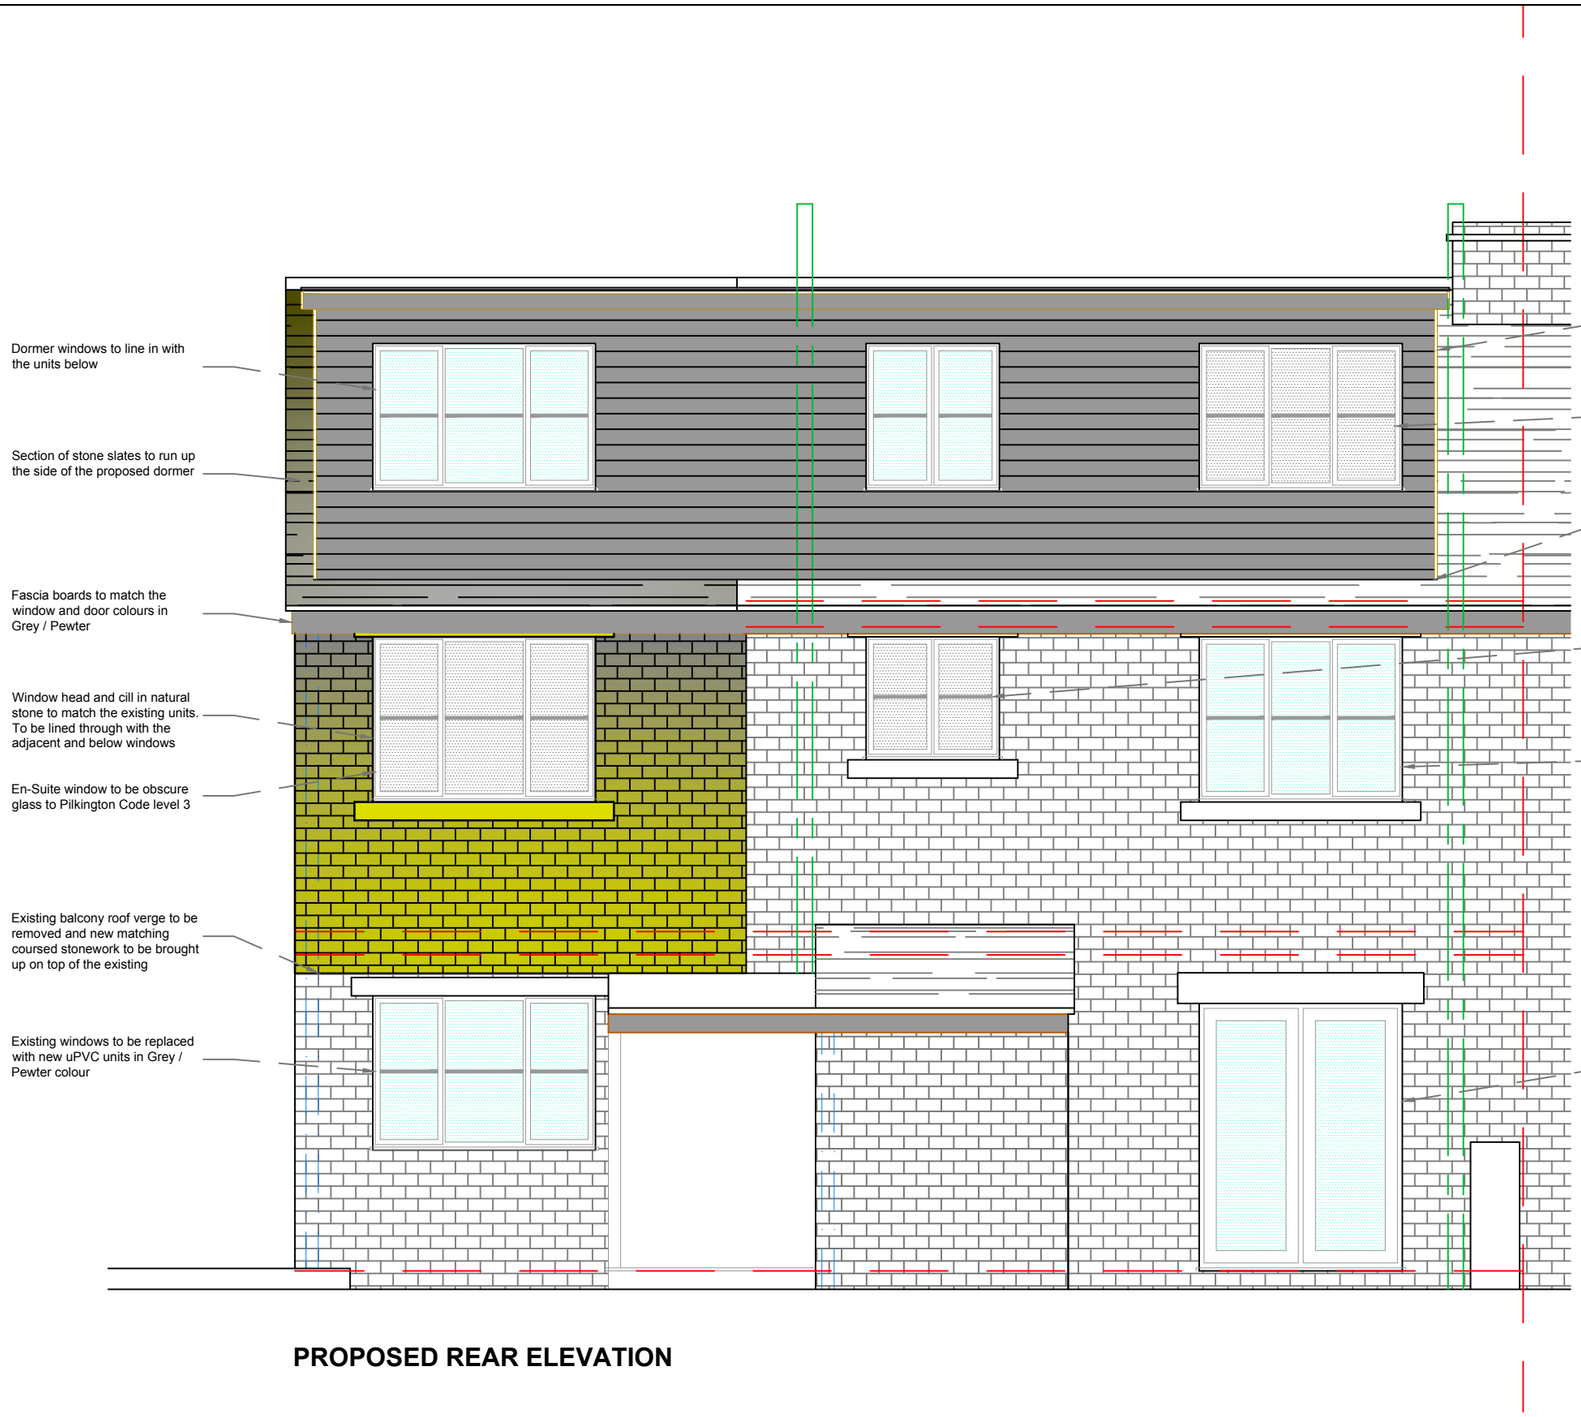

PROPOSED REAR ELEVATION

EDIFICE Building Consultants Limited
email: nick@edificebc.co.uk mobile: 07917125231
Architecture Project Management Consultancy

All levels and dimensions must be checked on site by contractor prior to commencement of works. Any variations must be reported to Edifice BC Ltd.
All information hereon in is the copyright of Edifice BC Ltd. Copying in full or in part is forbidden without the written permission from Edifice BC Ltd.

PROJECT	DRAWING TITLE	CLIENT	DATE	DRAWING No	REV
Proposed Development at: 12 Watford Bridge Road New Mills High Peak	Proposed Rear Elevation Planning	Mr Kinnar and Ms Simpson	Oct '22 DRAWN BY NH SCALE 1:50@A3	813-4.03	A